9/29/2010 11:15:49 AM	PRF	g:\lro\gad10102\rdy\dgn\0009542x01.dgn	
$(_USER_)	003889.tbl		

STATE	PROJECT NUMBER	SHEET NO.	TOTAL SHEETS
GA	0009542	217	321

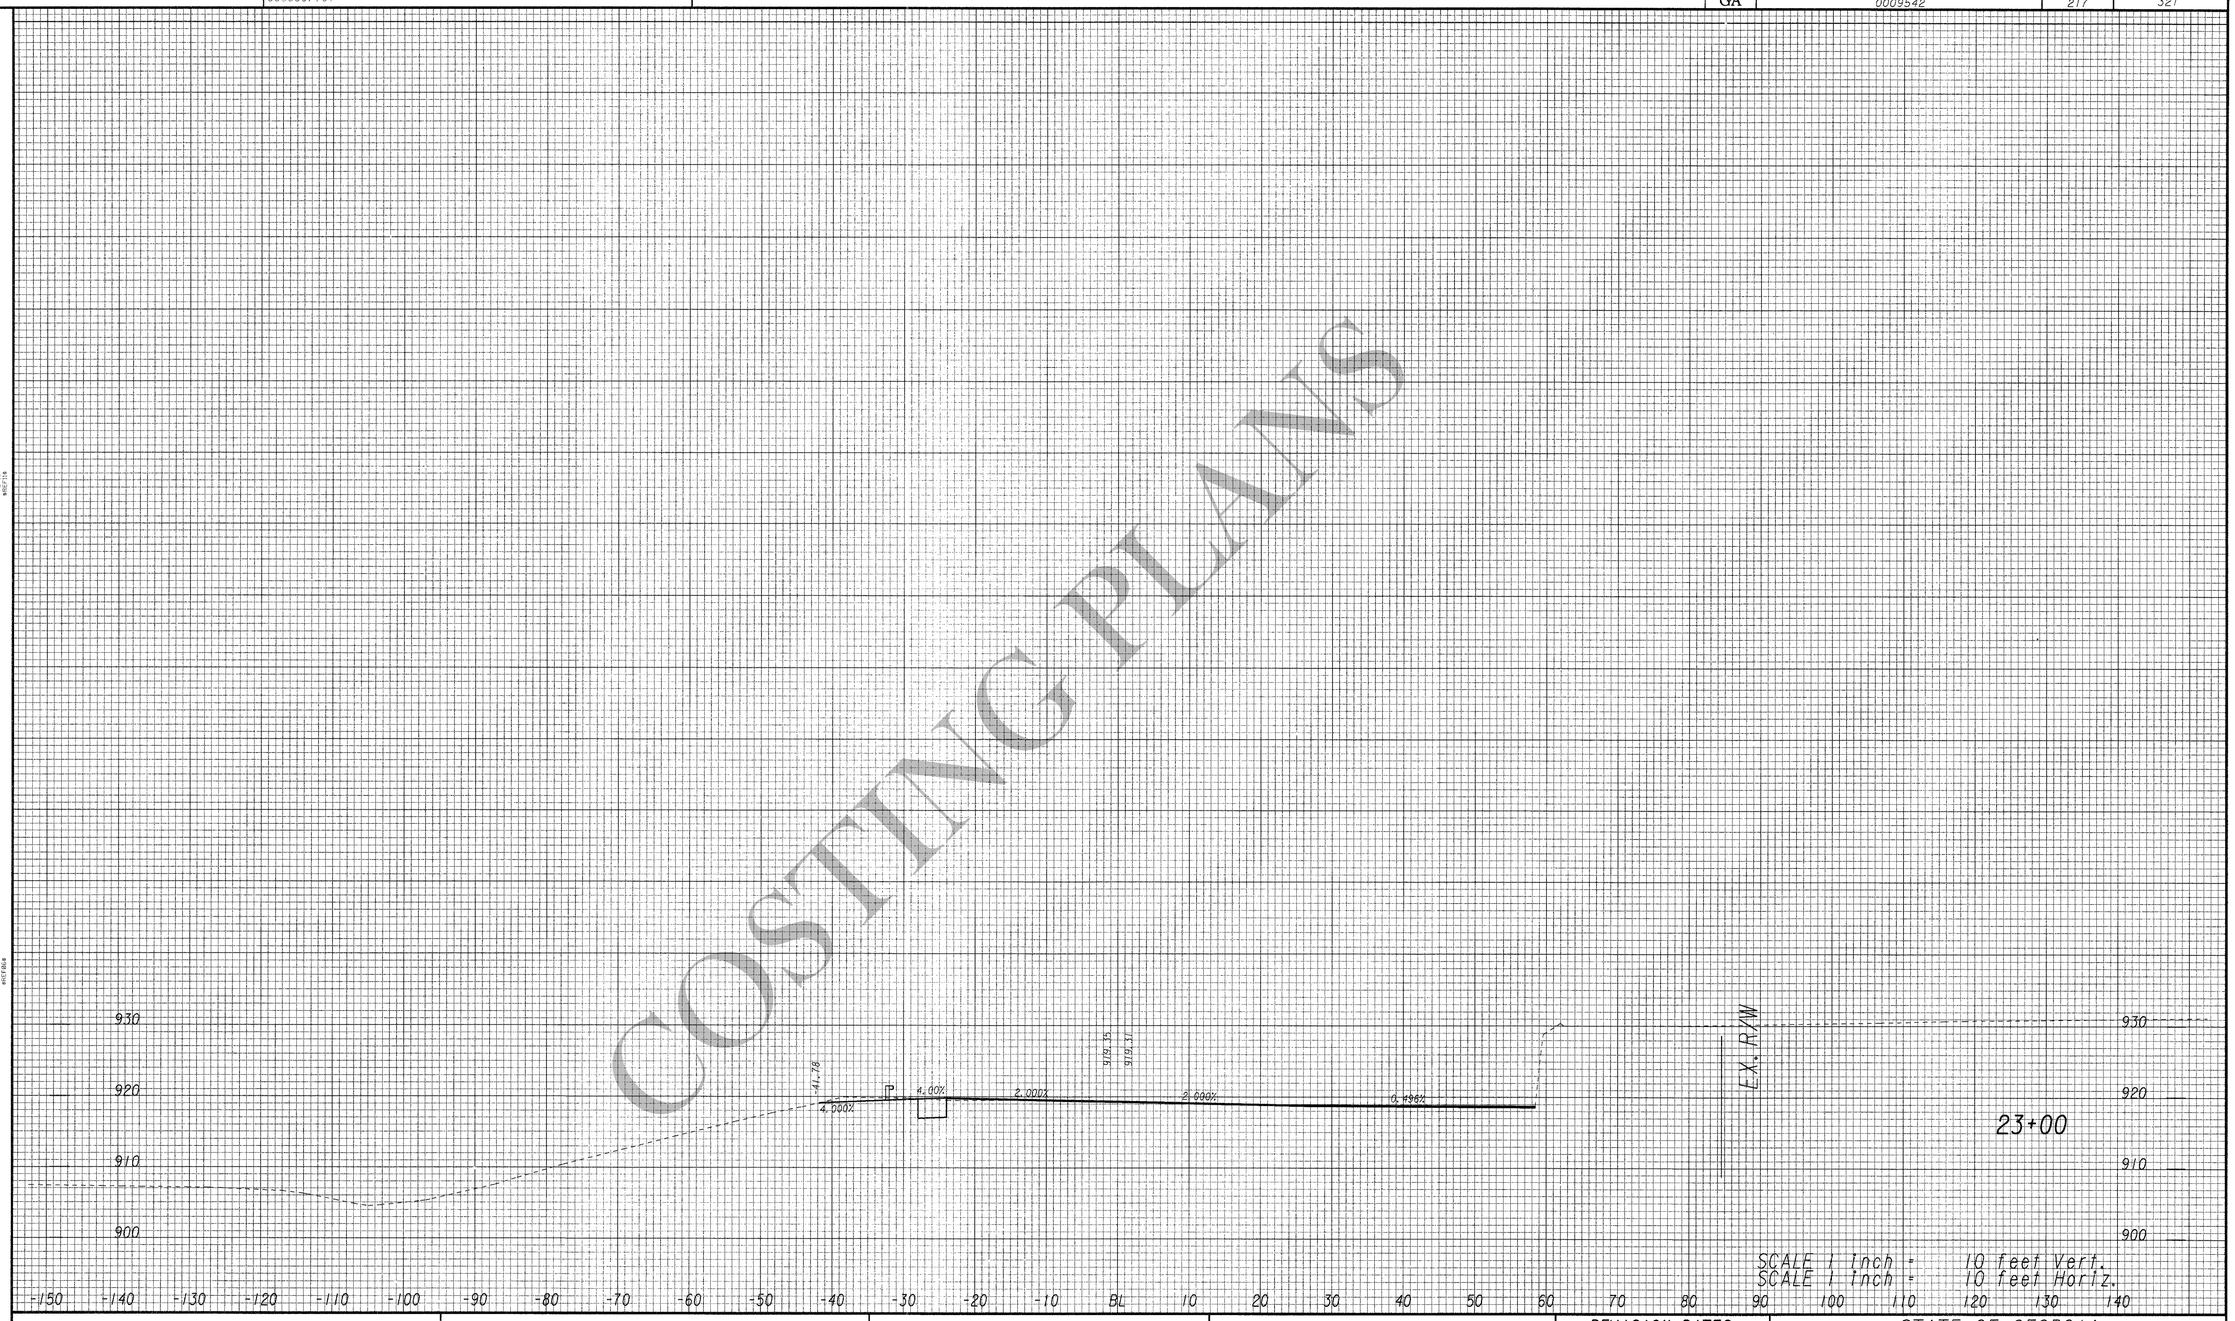

COSTING PLANS

ARCADIS
Infrastructure, environment, buildings

REVISION DATES

STATE OF GEORGIA
DEPARTMENT OF TRANSPORTATION
OFFICE: INNOVATIVE PROJECT DELIVERY

CROSS SECTIONS

WESLEY CHAPEL RD EB OFF

DRAWING No. 23-162

3/1/2007 SUXSEW