9/29/2010	11:15:51 AM	FRF	q:\fra\gadt0102\rdy\dgn\009542xs01.dgn	STATE	PROJECT NUMBER	SHEET NO.	TOTAL SHEETS
$(_USER_)		003889.tbl		GA	0009542	222	321

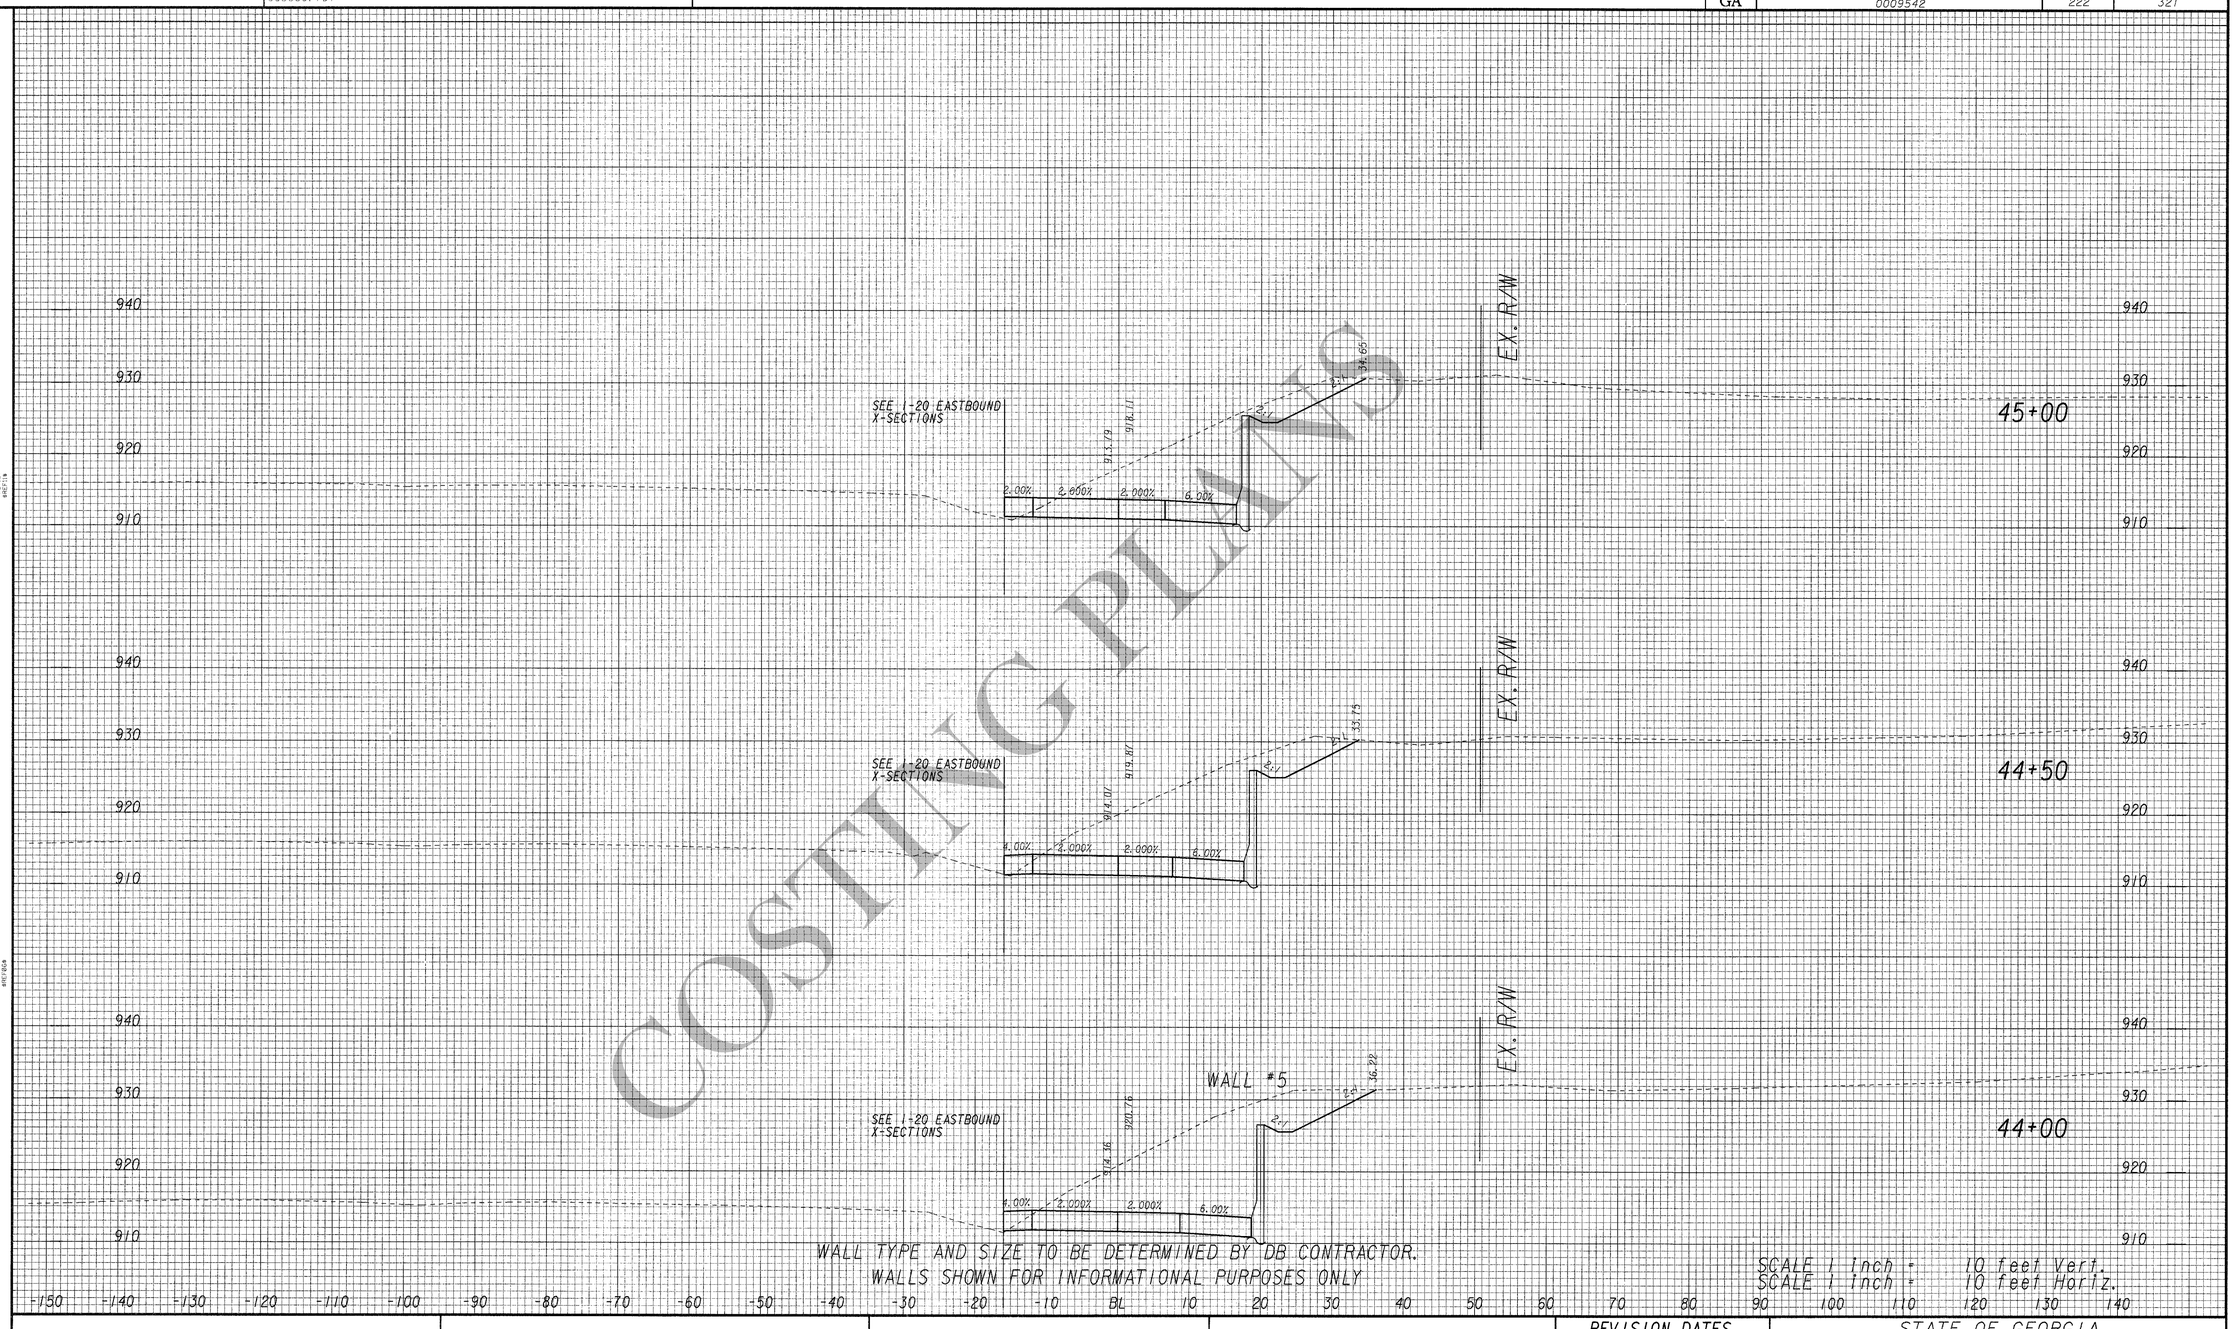

WALL TYPE AND SIZE TO BE DETERMINED BY DB CONTRACTOR.
WALLS SHOWN FOR INFORMATIONAL PURPOSES ONLY

SCALE 1 inch = 10 feet Vert.
SCALE 1 inch = 10 feet Horiz.

COSTING PLANS

ARCADIS
Infrastructure, environment, buildings

REVISION DATES

STATE OF GEORGIA
DEPARTMENT OF TRANSPORTATION
OFFICE: INNOVATIVE PROJECT DELIVERY

CROSS SECTIONS

WESLEY CHAPEL RD EB ON

DRAWING NO. 23-167

3/1/2007 SUXSEW