DEPARTMENT OF TRANSPORTATION
STATE OF GEORGIA

I-20 EB FROM I-285 TO CR 5150/PANOLA ROAD

SUBSURFACE UTILITY ENGINEERING

DEKALB COUNTY

Proj. No. NULL
P. I. No. 0009542

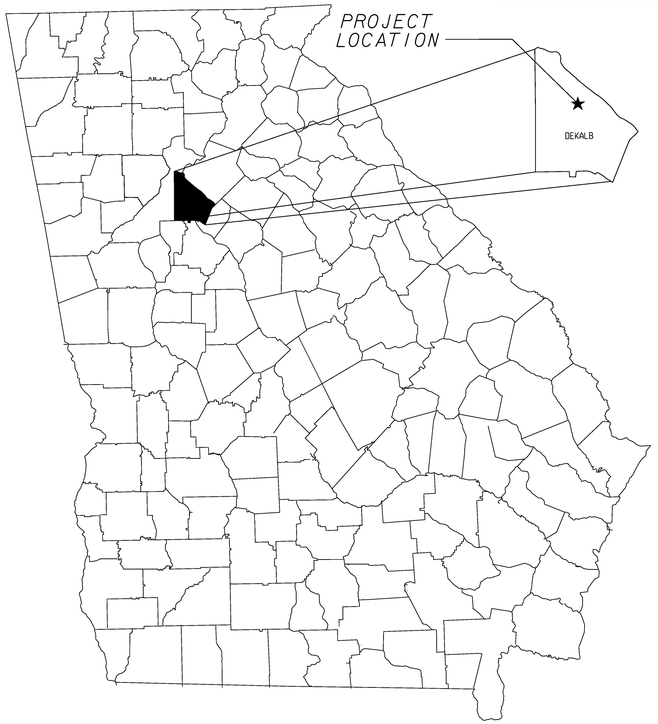

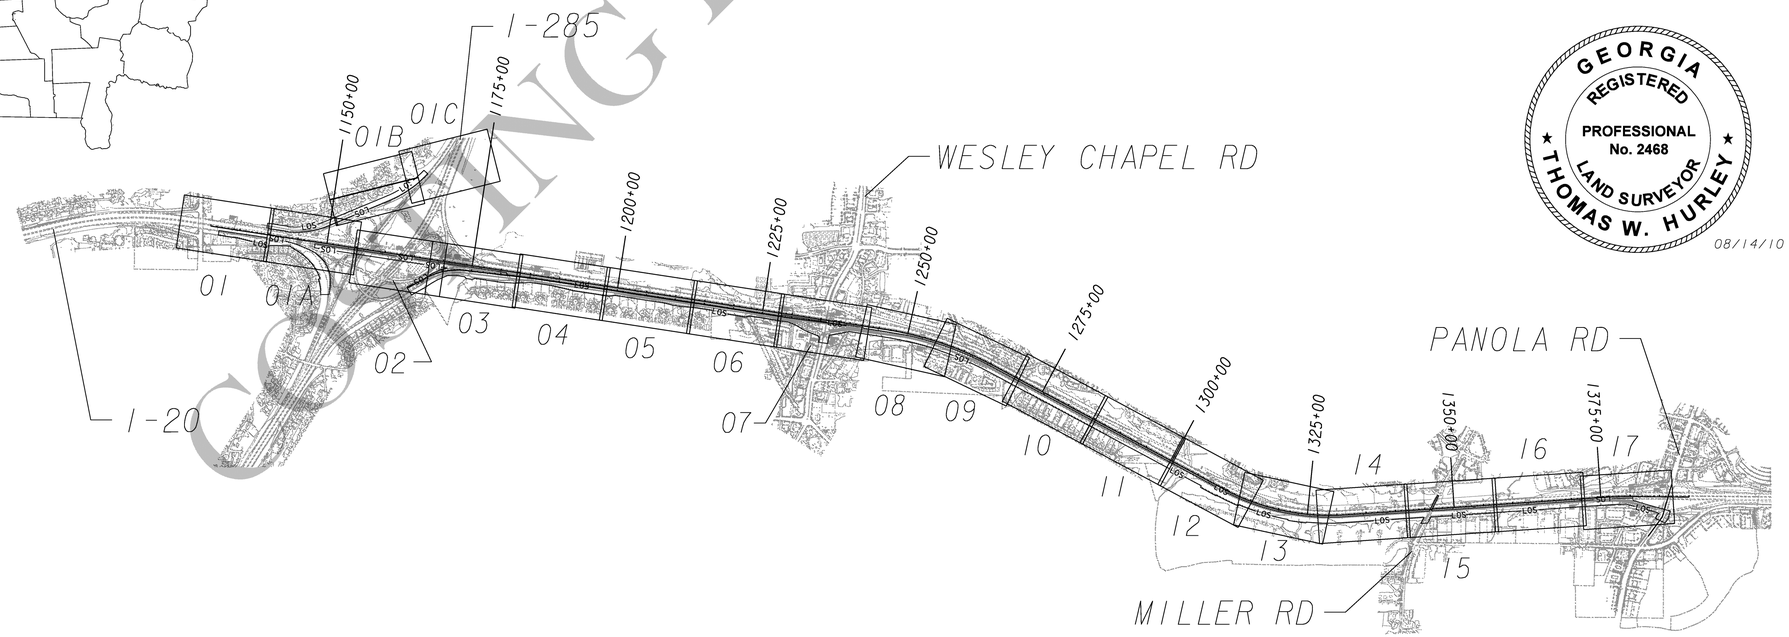

GEORGIA REGISTERED PROFESSIONAL No. 2468 LAND SURVEYOR THOMAS W. HURLEY
08/14/10

INDEX OF DRAWINGS	DWG. NO.
KEY MAP	24-0A
GENERAL NOTES	24-0B
LEGEND	24-0C
POLE DATA	24-0D
PLAN DRAWINGS	24-01 THRU 24-17

CONSTRUCTING PLANS

PLAN RELEASE			
DRAWN BY	DATE	CHECKED BY	DATE
BGC	10/30/09	FQ	12/30/09
BGC	12/30/09	TH	12/30/09
BGC	01/14/10	RWS	01/14/10
BGC	08/20/10	TH	08/20/10

TBE PROJECT NUMBER
GA-075-001-00

TBE CONTACT
RANDY W. SANBORN, P.E.

TBE GROUP
PEACHTREE CORPORATE CENTER
6649 PEACHTREE INDUSTRIAL BLVD.
SUITE J, NORCROSS GA 30092-4302
TELEPHONE: 678.421.0080

NOT TO SCALE

REVISION DATES

STATE OF GEORGIA
DEPARTMENT OF TRANSPORTATION
OFFICE: UTILITIES, JUN BIRNKAMMER, EIT

UTILITY PLANS
I-20 EB FROM I-285 TO
CR 5150 / PANOLA ROAD
P. I. NO. 0009542

DRAWING No. 24-0A