| DATETIME$$$ | TIME$$$ | $PRF$ | $DGN$ | COUNTY | PROJECT NUMBER | SHEET NO. | TOTAL SHEETS |
|---|---|---|---|---|---|---|---|
| $USER$ | | $$PENTABLE$$ | | DEKALB | NULL | 255 | 321 |

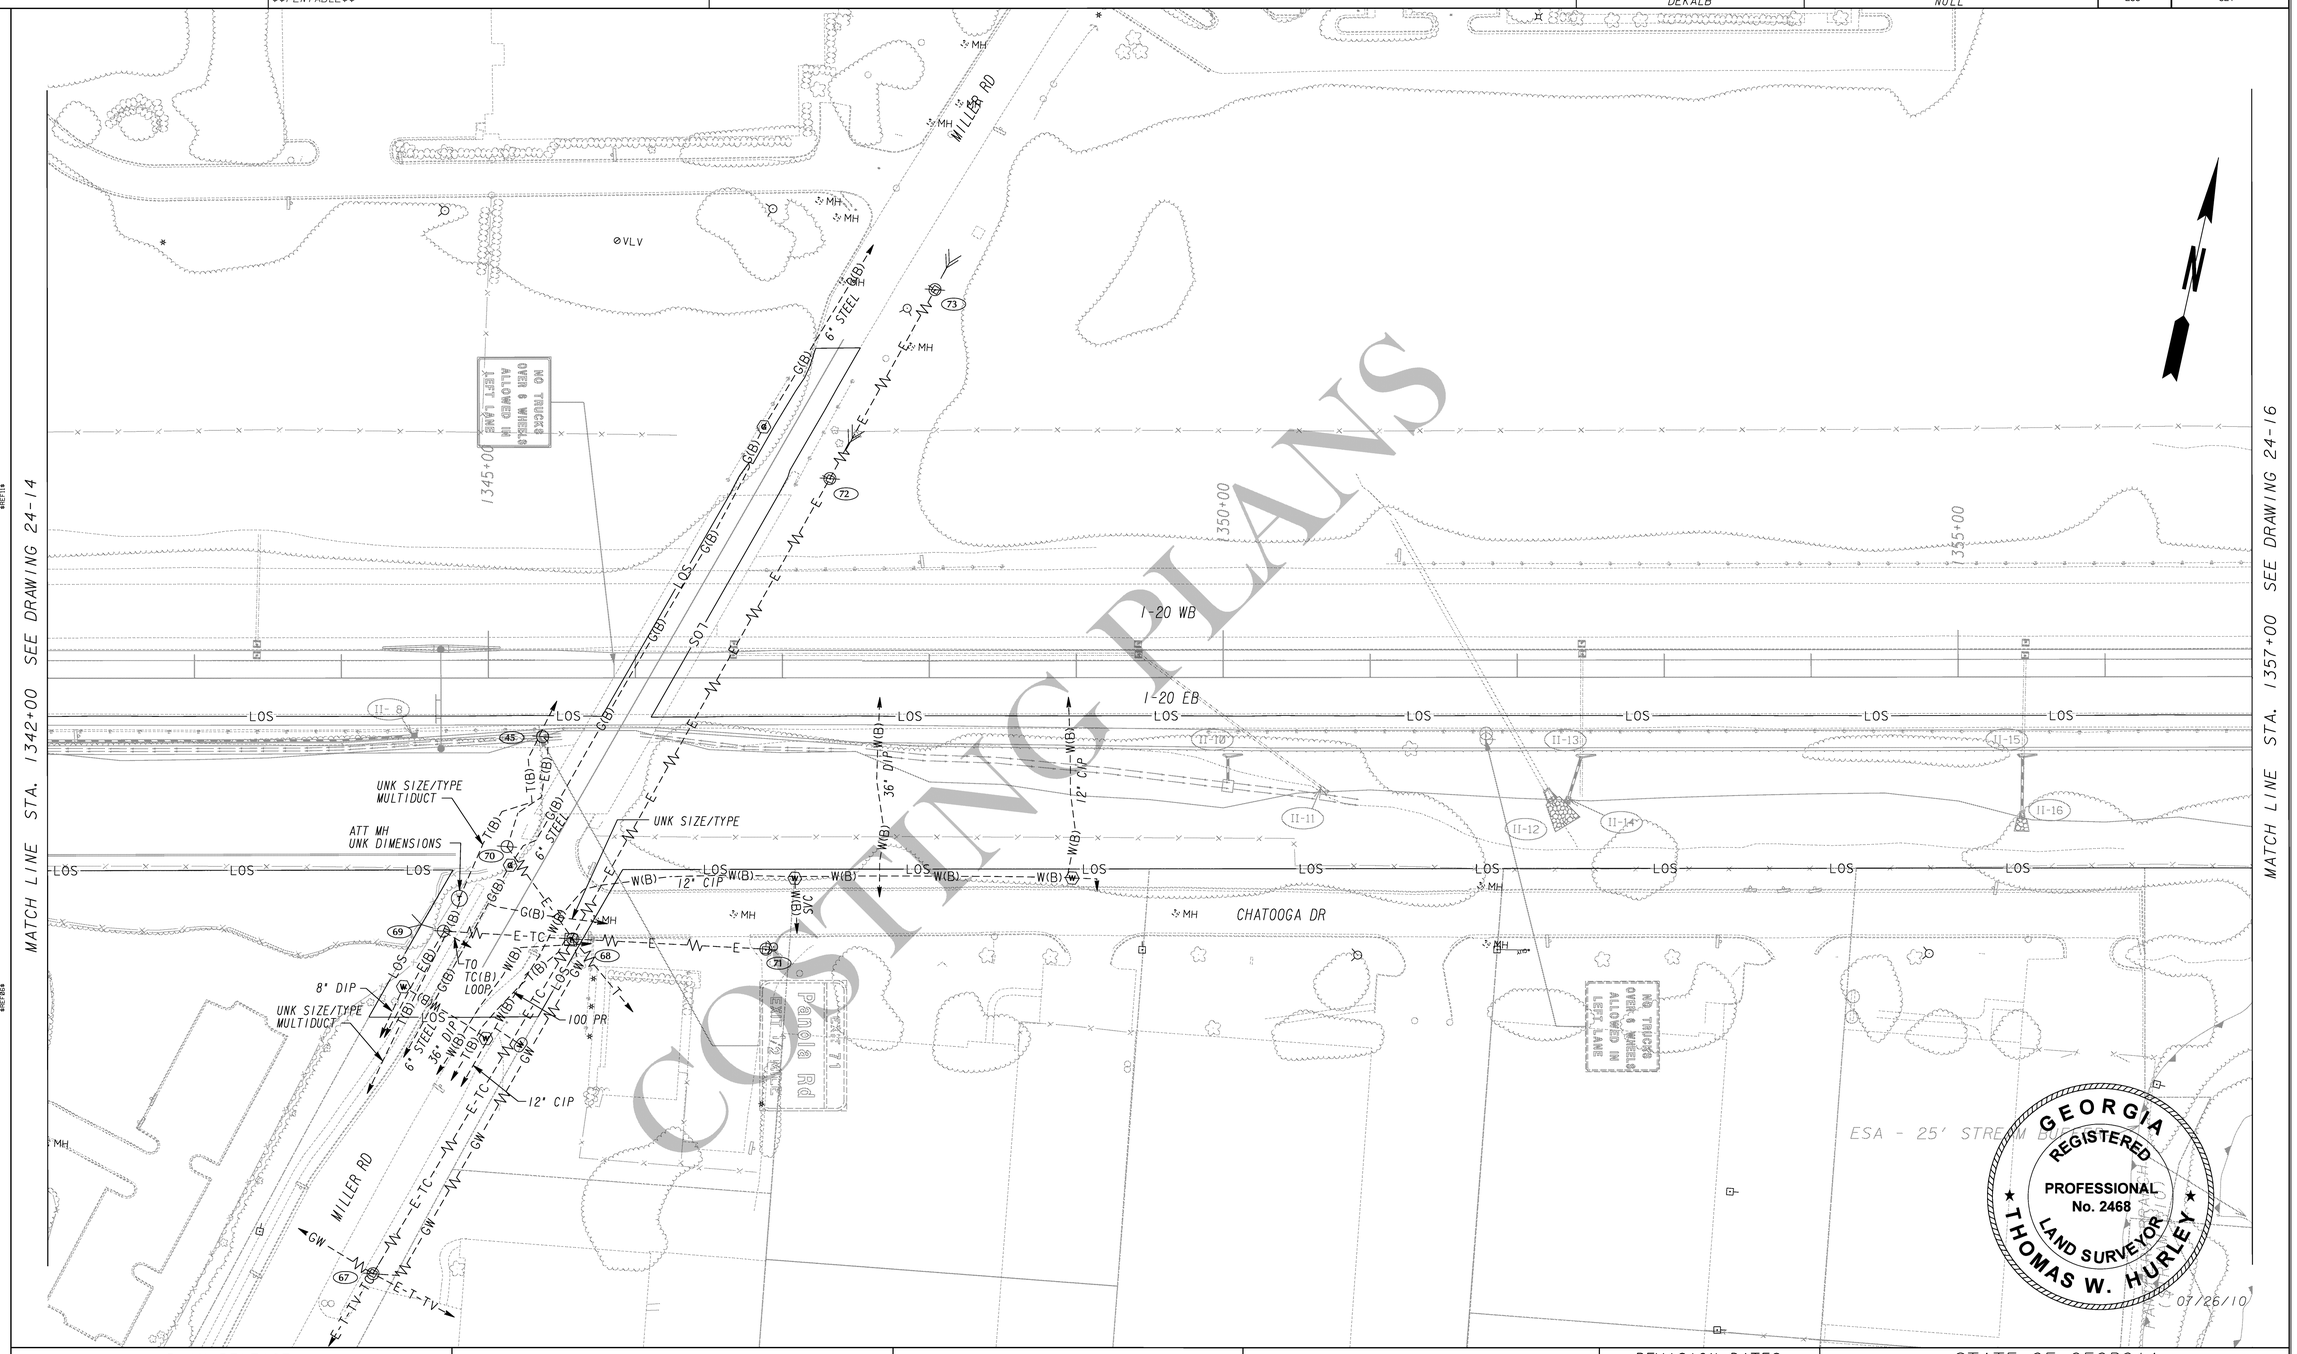


COSTING PLANS

| PLAN RELEASE | | | |
|---|---|---|---|
| DRAWN BY | DATE | CHECKED BY | DATE |
| BGC | 10/30/09 | FQ | 12/30/09 |
| BGC | 12/30/09 | TH | 12/30/09 |
| BGC | 01/14/10 | RWS | 01/14/10 |
| BGC | 08/20/10 | TH | 08/20/10 |

TBE PROJECT NUMBER
GA-075-001-00

TBE CONTACT
RANDY W. SANBORN, P. E.

TBE GROUP
PEACHTREE CORPORATE CENTER
6649 PEACHTREE INDUSTRIAL BLVD.
SUITE J, NORCROSS GA 30092-4302
TELEPHONE: 678.421.0080

SCALE IN FEET
0 50 100 200

REVISION DATES

STATE OF GEORGIA
DEPARTMENT OF TRANSPORTATION
OFFICE: UTILITIES, JUN BIRNKAMMER, EIT

# UTILITY PLANS

I-20 EB FROM I-285 TO
CR 5150 / PANOLA ROAD
P. I. NO. 0009542

DRAWING No. 24-15