DATETIME$$$	TIME$$$	PRF	DGN	COUNTY	PROJECT NUMBER	SHEET NO.	TOTAL SHEETS
$USER$		$$PENTABLE$$		DEKALB	NULL	256	321

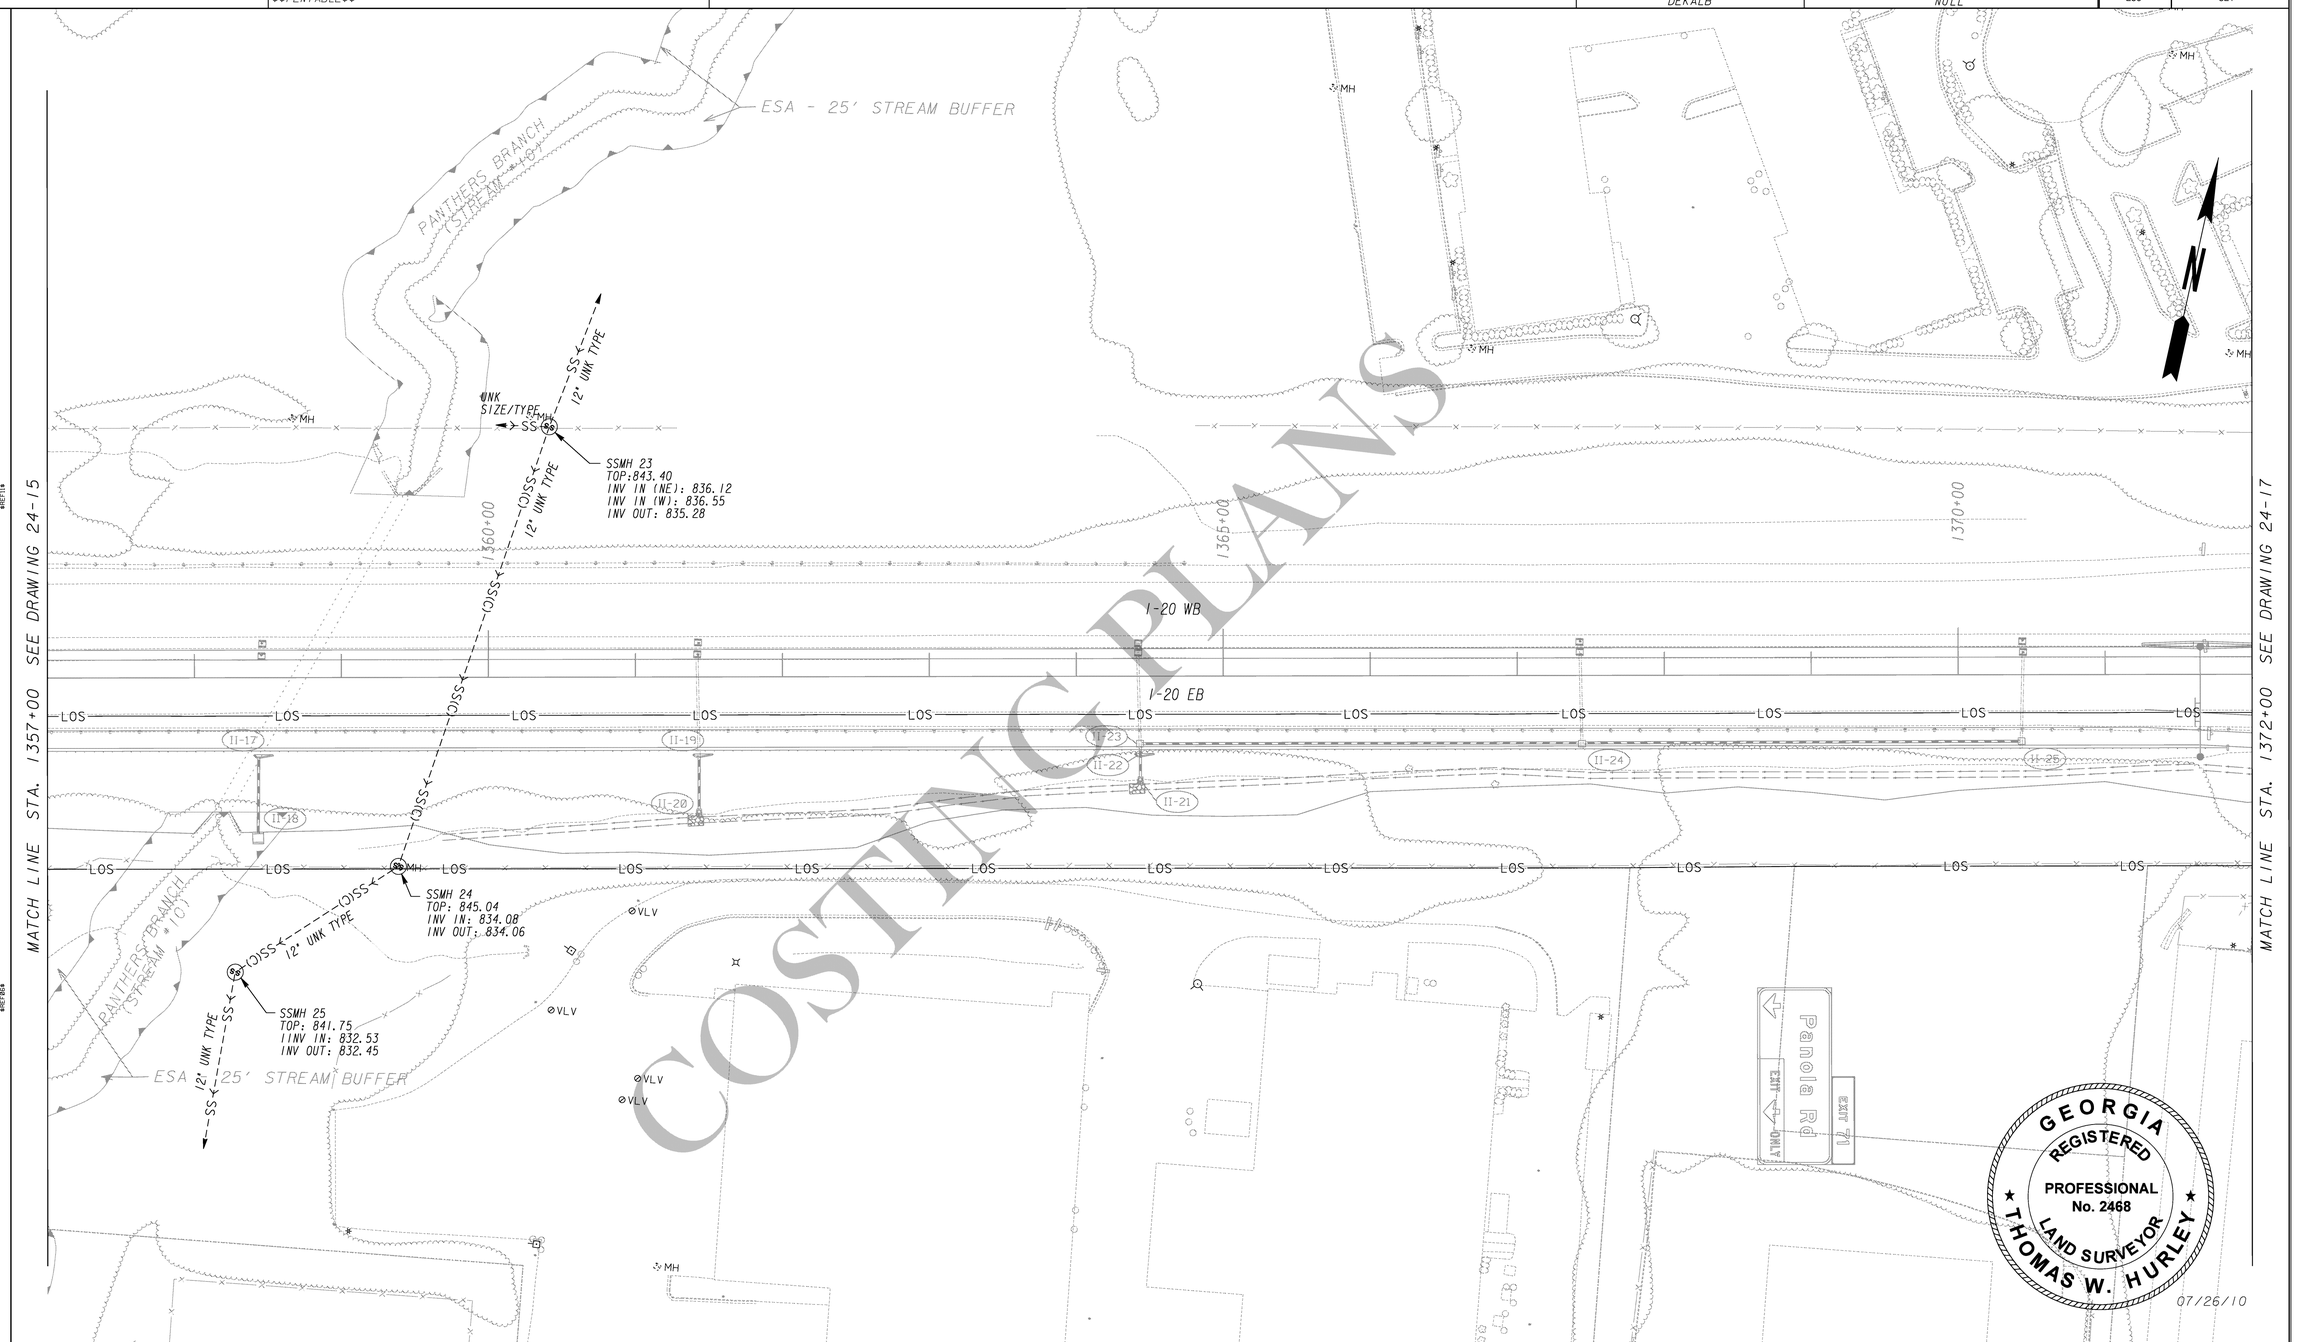

COSTING PLANS

PLAN RELEASE			
DRAWN BY	DATE	CHECKED BY	DATE
BGC	10/30/09	FQ	12/30/09
BGC	12/30/09	TH	12/30/09
BGC	01/14/10	RWS	01/14/10
BGC	08/20/10	TH	08/20/10

TBE PROJECT NUMBER
GA-075-001-00

TBE CONTACT
RANDY W. SANBORN, P.E.

TBE GROUP
PEACHTREE CORPORATE CENTER
6649 PEACHTREE INDUSTRIAL BLVD.
SUITE J. NORCROSS GA 30092-4302
TELEPHONE: 678.421.0080

SCALE IN FEET
0 50 100 200

REVISION DATES

STATE OF GEORGIA
DEPARTMENT OF TRANSPORTATION
OFFICE: UTILITIES, JUN BIRNKAMMER, EIT

UTILITY PLANS

I-20 EB FROM I-285 TO
CR 5150 / PANOLA ROAD
P.I. NO. 0009542

DRAWING No. 24-16