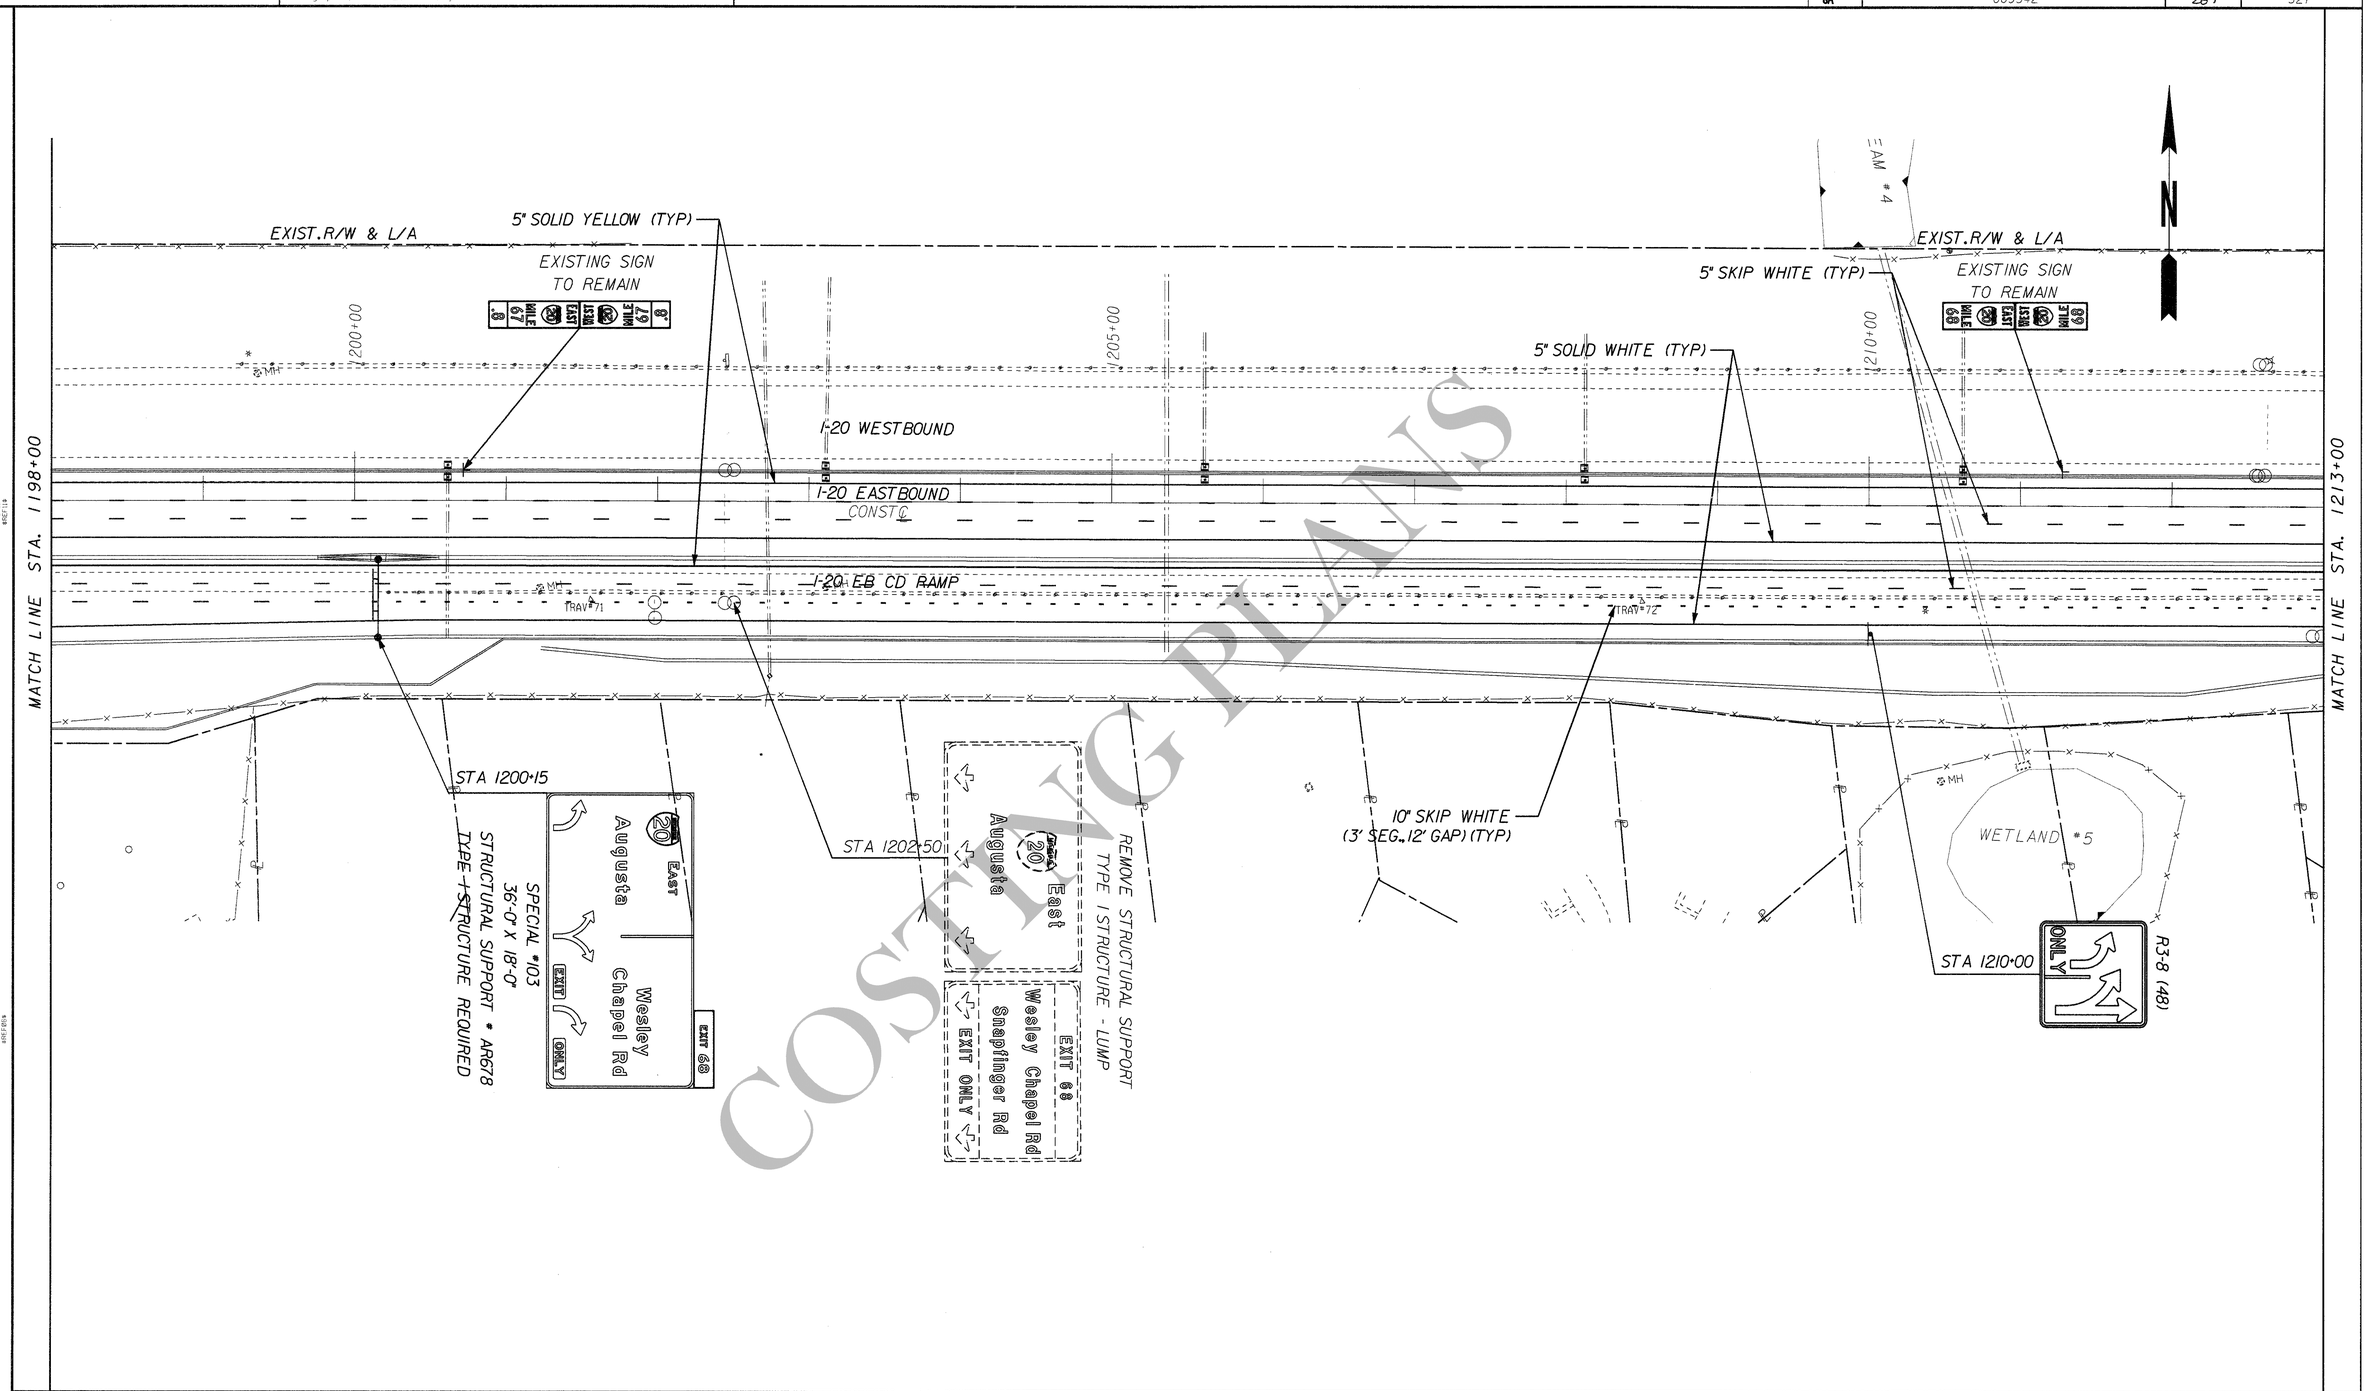

COSTING PLANS

ARCADIS
Infrastructure, environment, buildings

REVISION DATES		

STATE OF GEORGIA
DEPARTMENT OF TRANSPORTATION
OFFICE:
SIGNING AND MARKING PLANS
I-20 EASTBOUND CD LANES
I-285 TO PANOLA ROAD

DRAWING No. 26-06