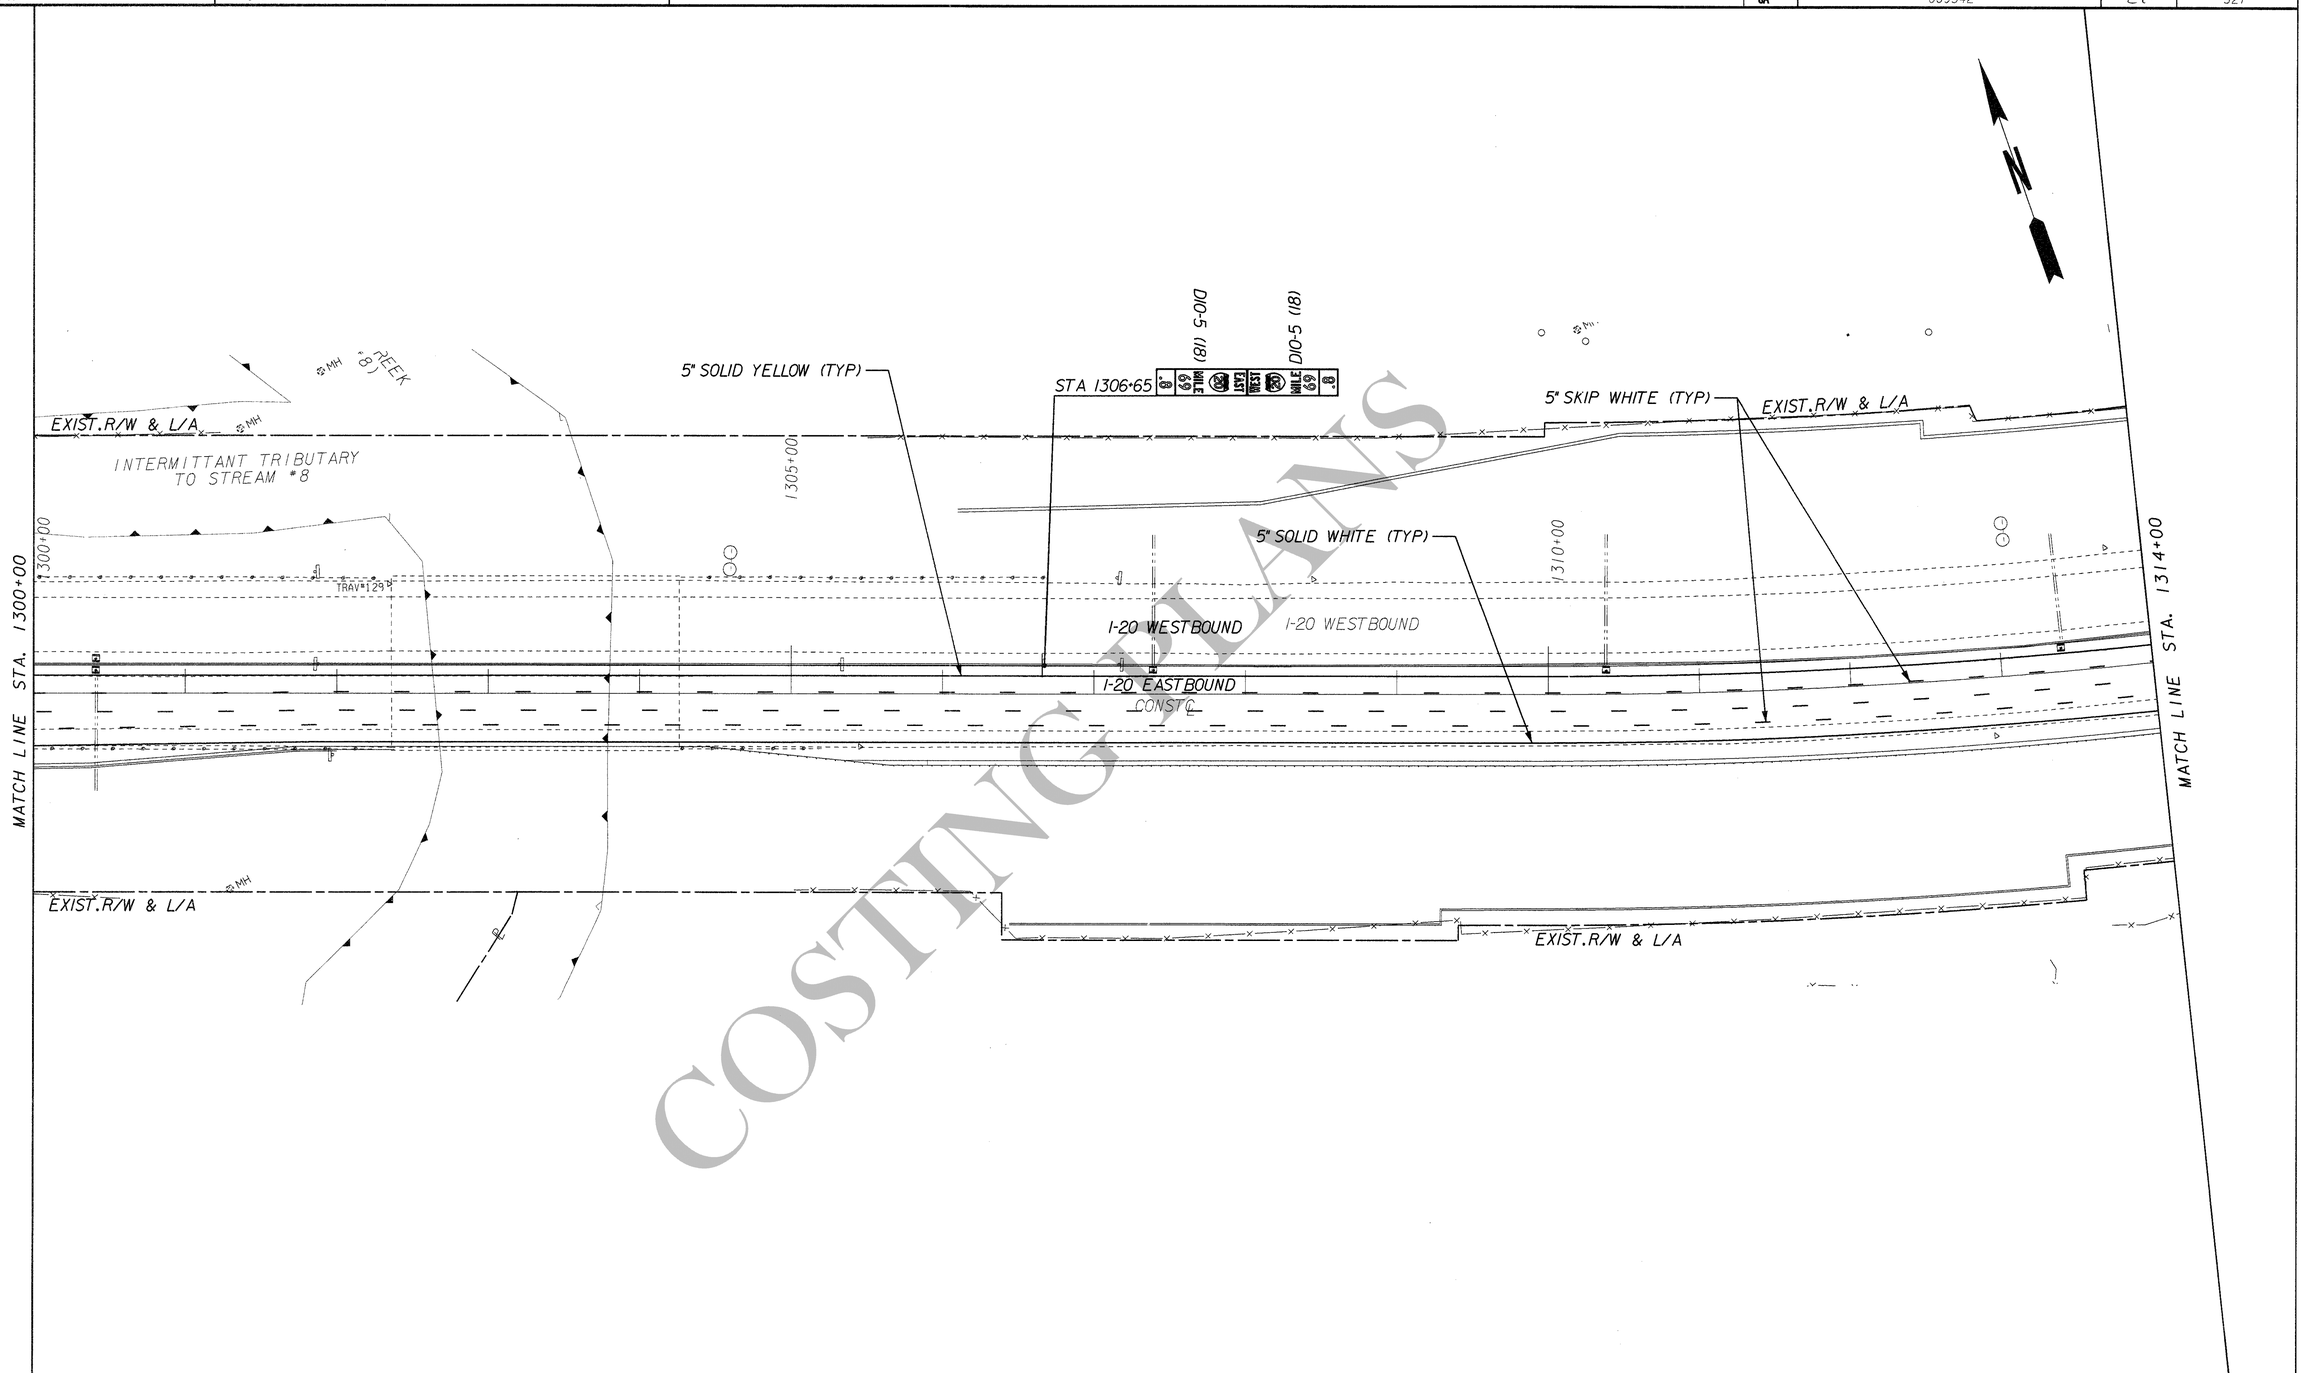


COSTING PLANS

ARCADIS
Infrastructure, environment, buildings

SCALE IN FEET
0 50 100 200

REVISION DATES

STATE OF GEORGIA
DEPARTMENT OF TRANSPORTATION
OFFICE:
SIGNING AND MARKING PLANS
I-20 EASTBOUND CD LANES
I-285 TO PANOLA ROAD

DRAWING No.
26-13

3/1/2007 GPLN