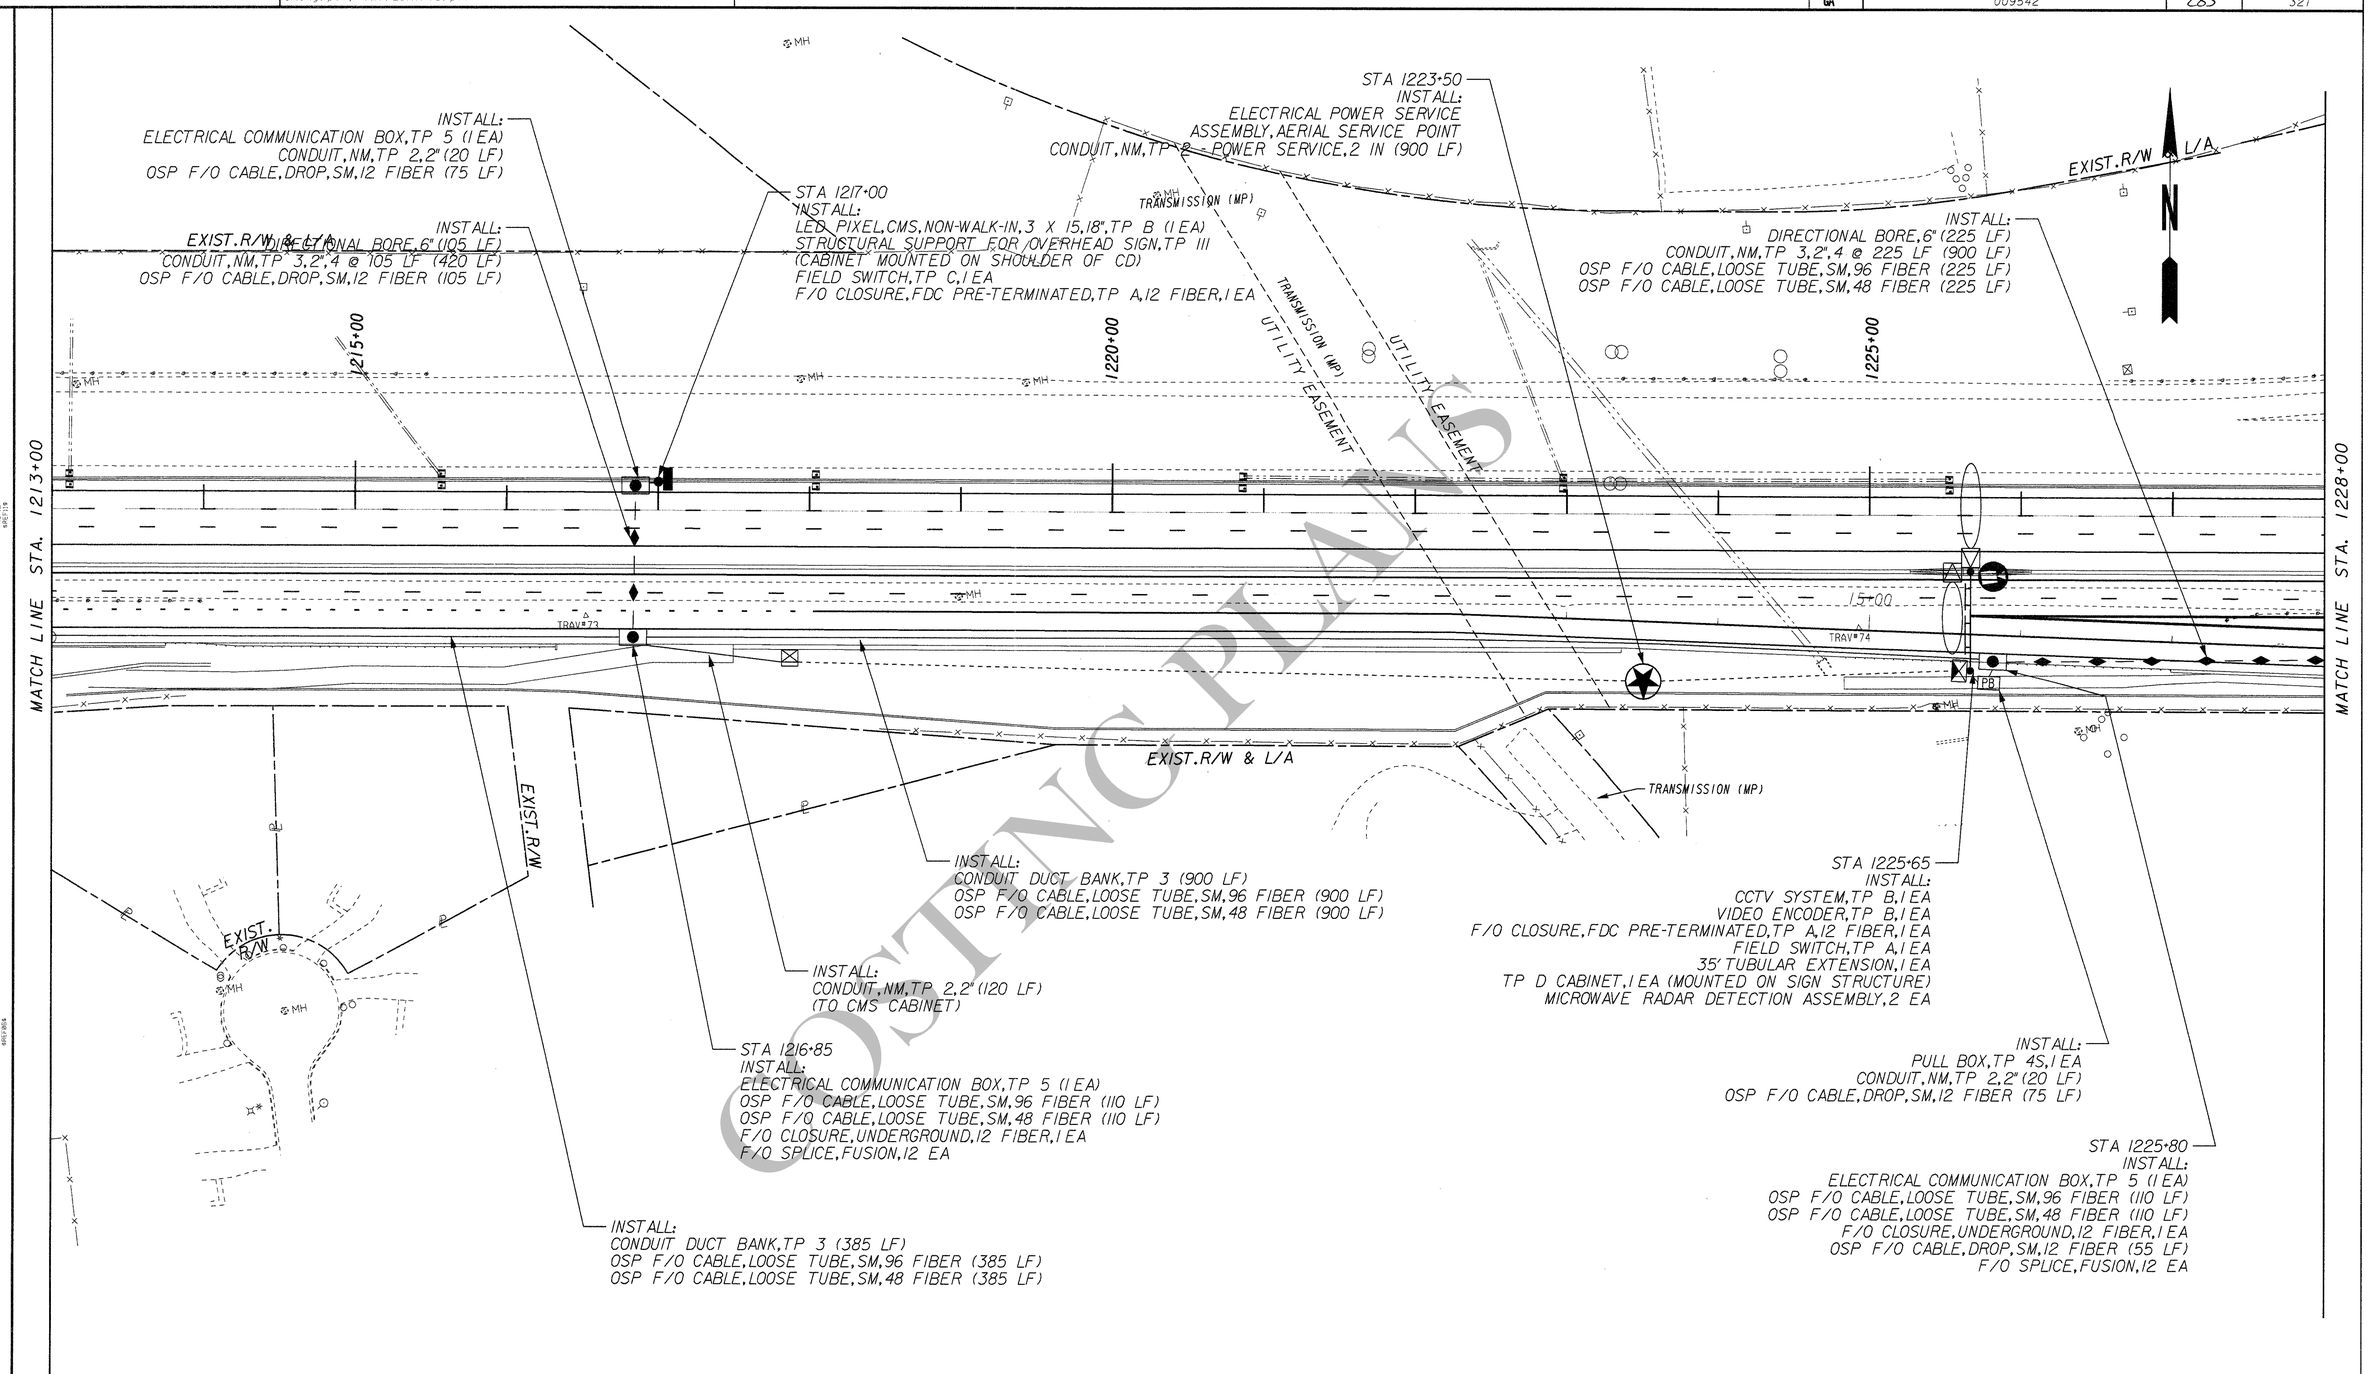

COST NG PLANS

ARCADIS
Infrastructure, environment, buildings

SCALE IN FEET
0 50 100 200

REVISION DATES		

STATE OF GEORGIA
DEPARTMENT OF TRANSPORTATION

OFFICE:

I-20 EASTBOUND ATMS PLANS

I-20 EASTBOUND CD LANES
I-285 TO PANOLA ROAD

DRAWING No. 28-06