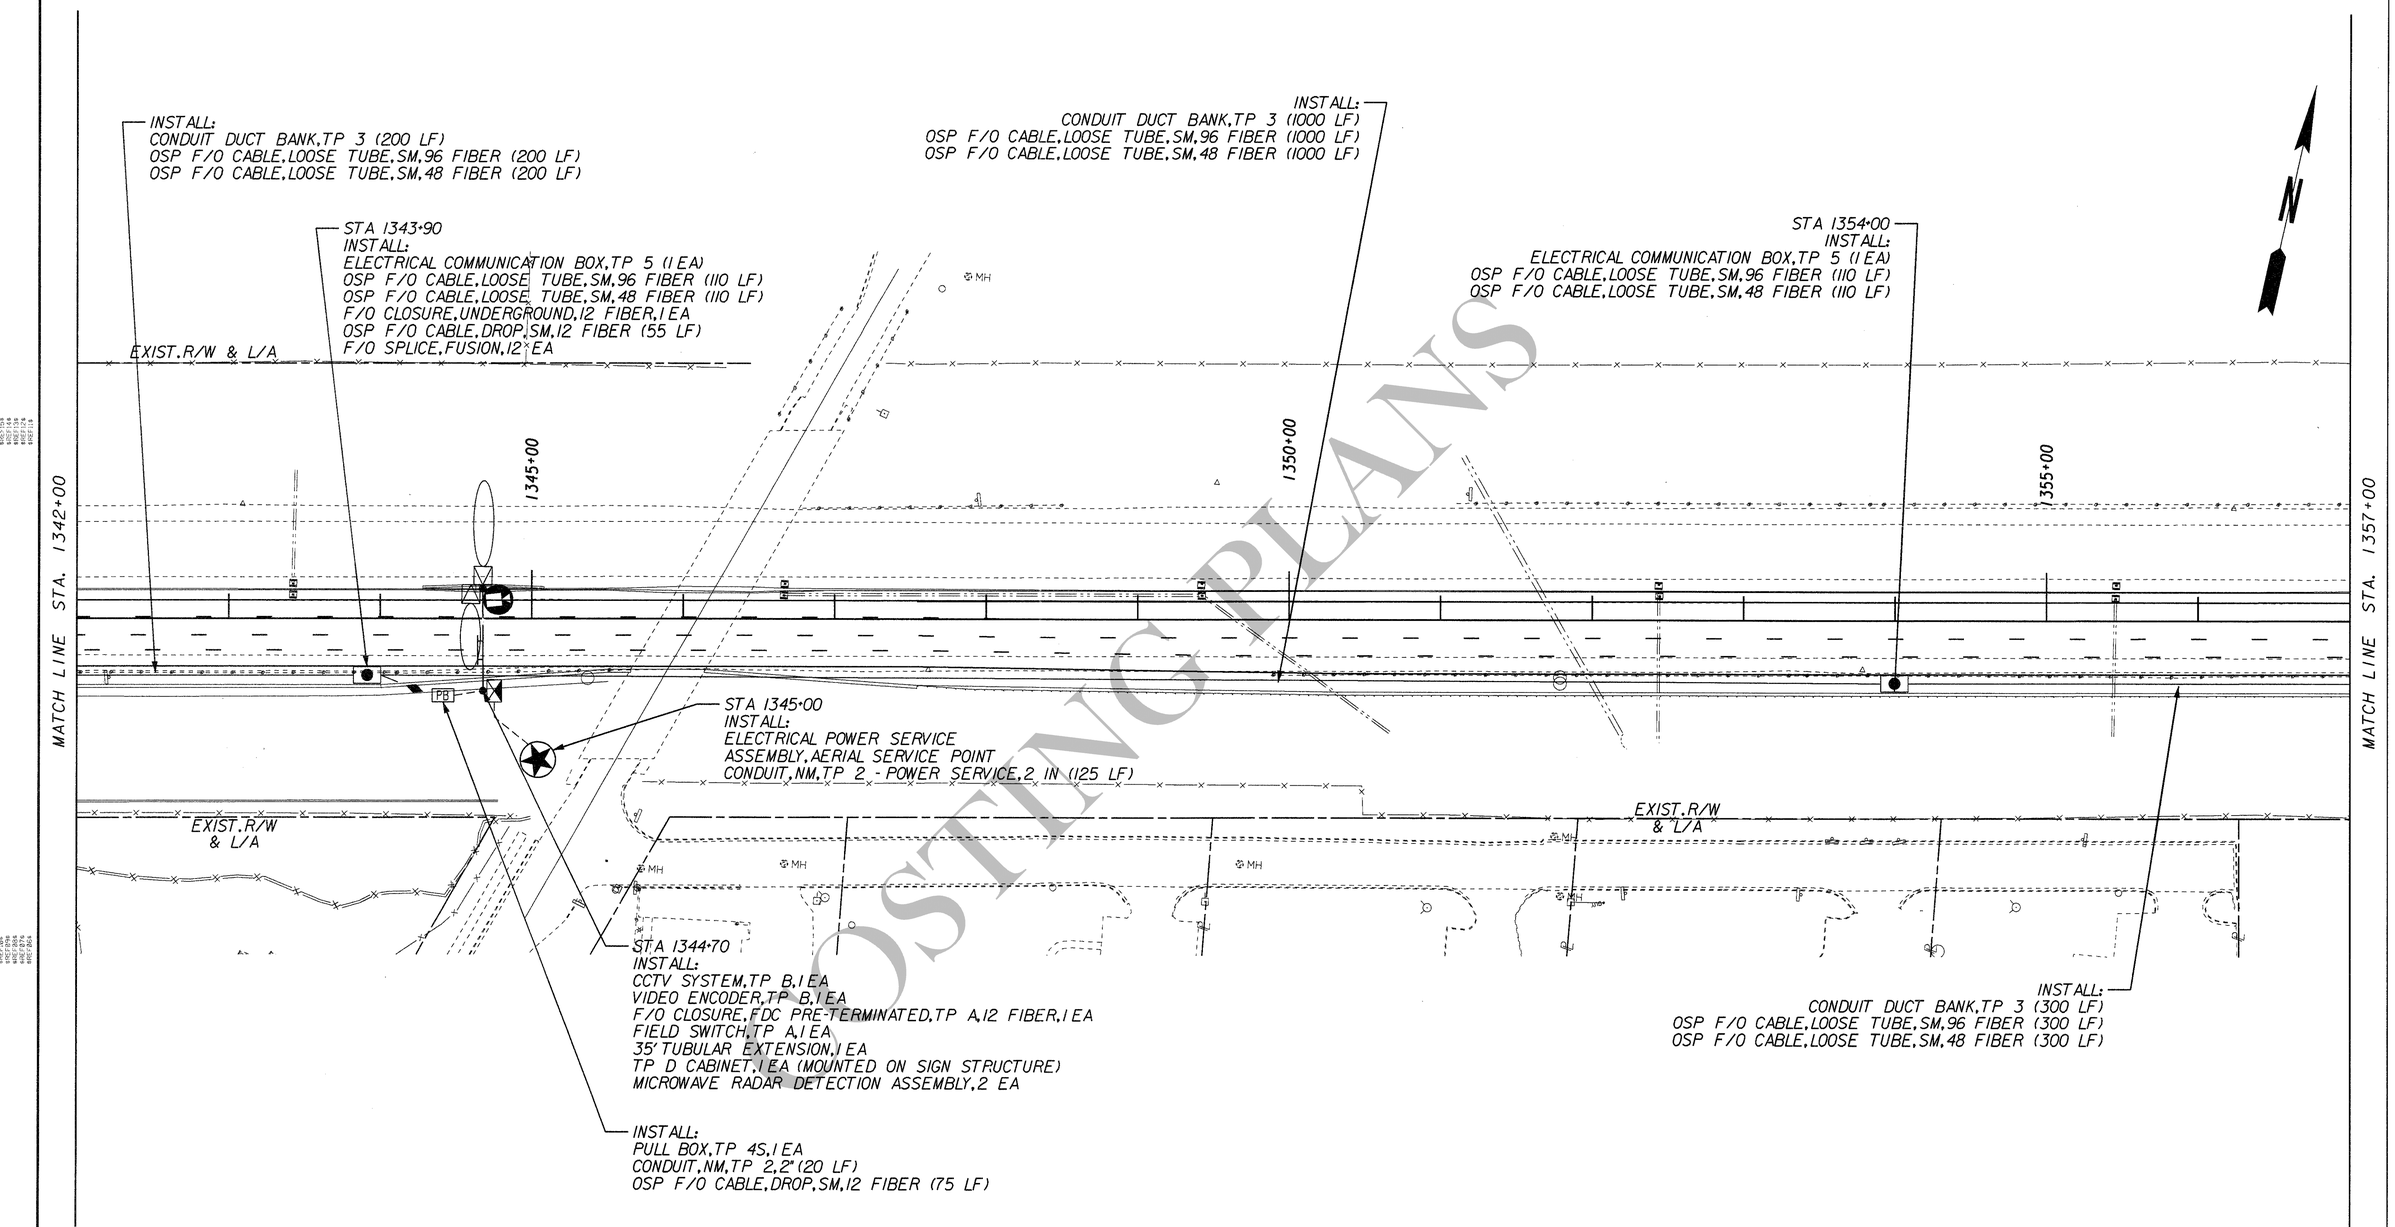

POSTING PLANS

ARCADIS
Infrastructure, environment, buildings

SCALE IN FEET
0 50 100 200

REVISION DATES

STATE OF GEORGIA
DEPARTMENT OF TRANSPORTATION
OFFICE:
I-20 EASTBOUND ATMS PLANS
I-20 EASTBOUND CD LANES
I-285 TO PANOLA ROAD

DRAWING No. 28-15

3/1/2007 GPLN