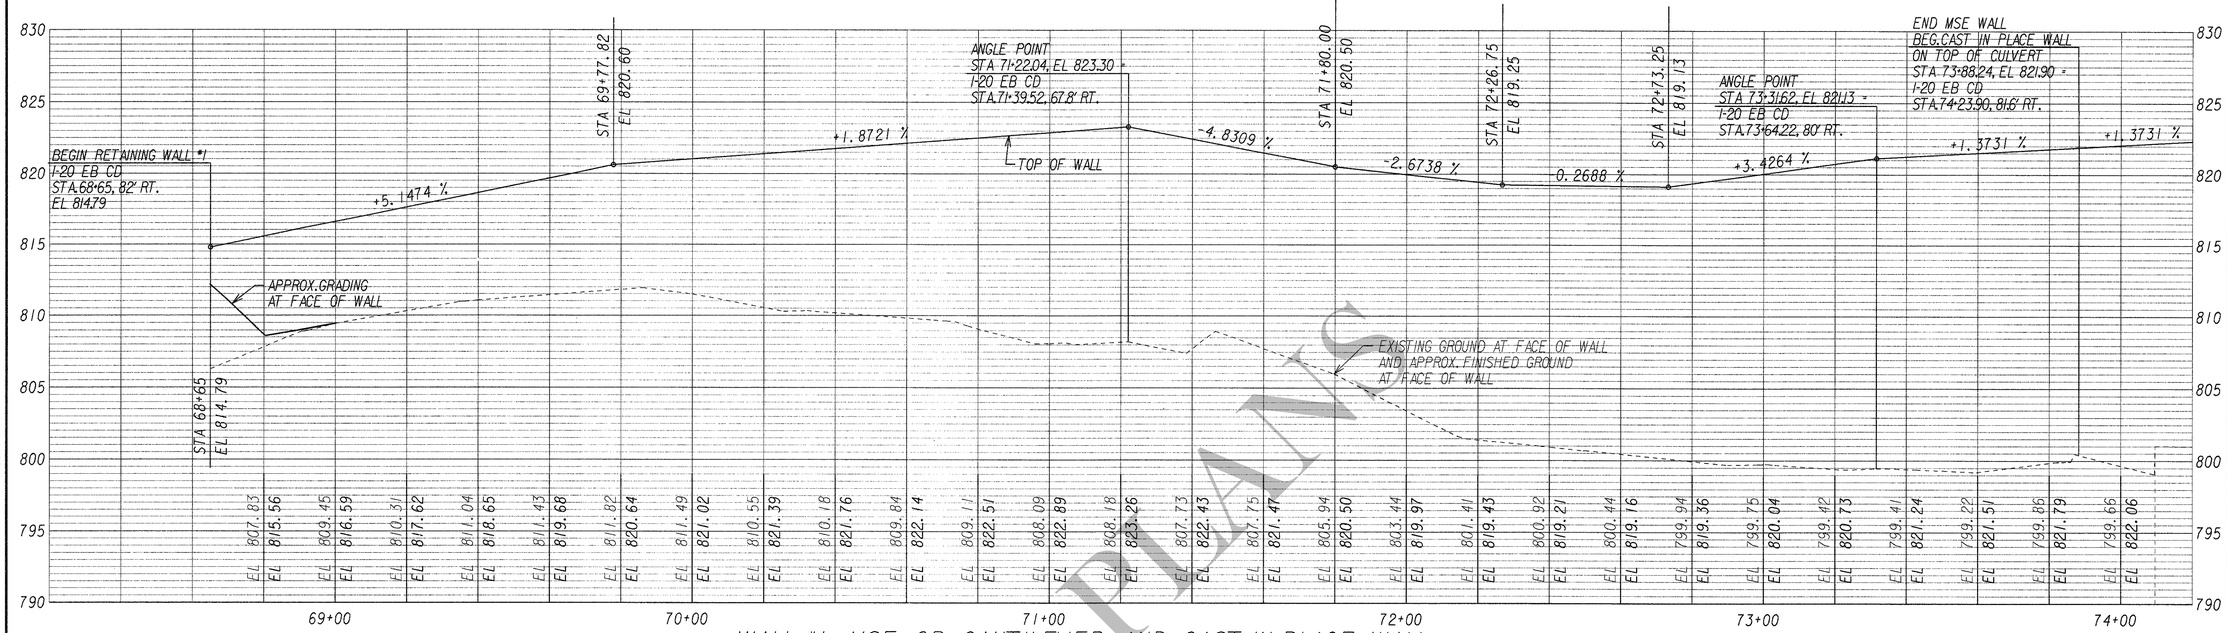

WALL #1 - MSE OR CANTILEVER AND CAST-IN-PLACE WALL

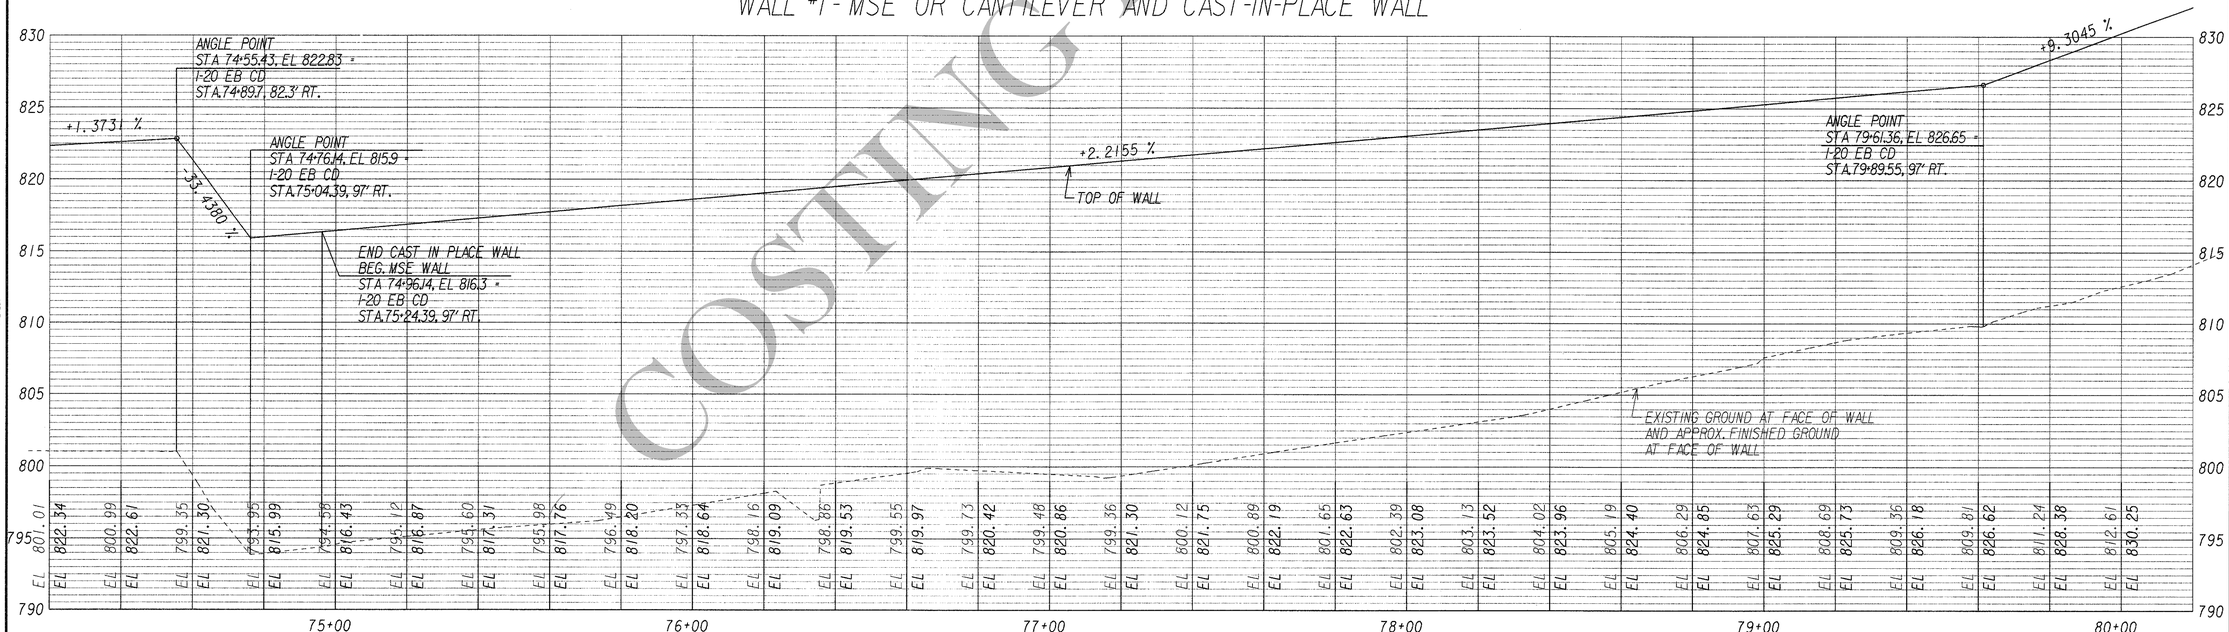

WALL #1 - MSE OR CANTILEVER AND CAST-IN-PLACE WALL

COSTING PLANS

ARCADIS

SCALE : 1" = 20 ' HORIZ.
1" = 5 ' VERT.

REVISION DATES

STATE OF GEORGIA
DEPARTMENT OF TRANSPORTATION

OFFICE:

RETAINING WALL ENVELOPE

I-20 EASTBOUND CD LANES
I-285 TO PANOLA ROAD

DRAWING No. 31-01

3/1/2007 GR2EDD