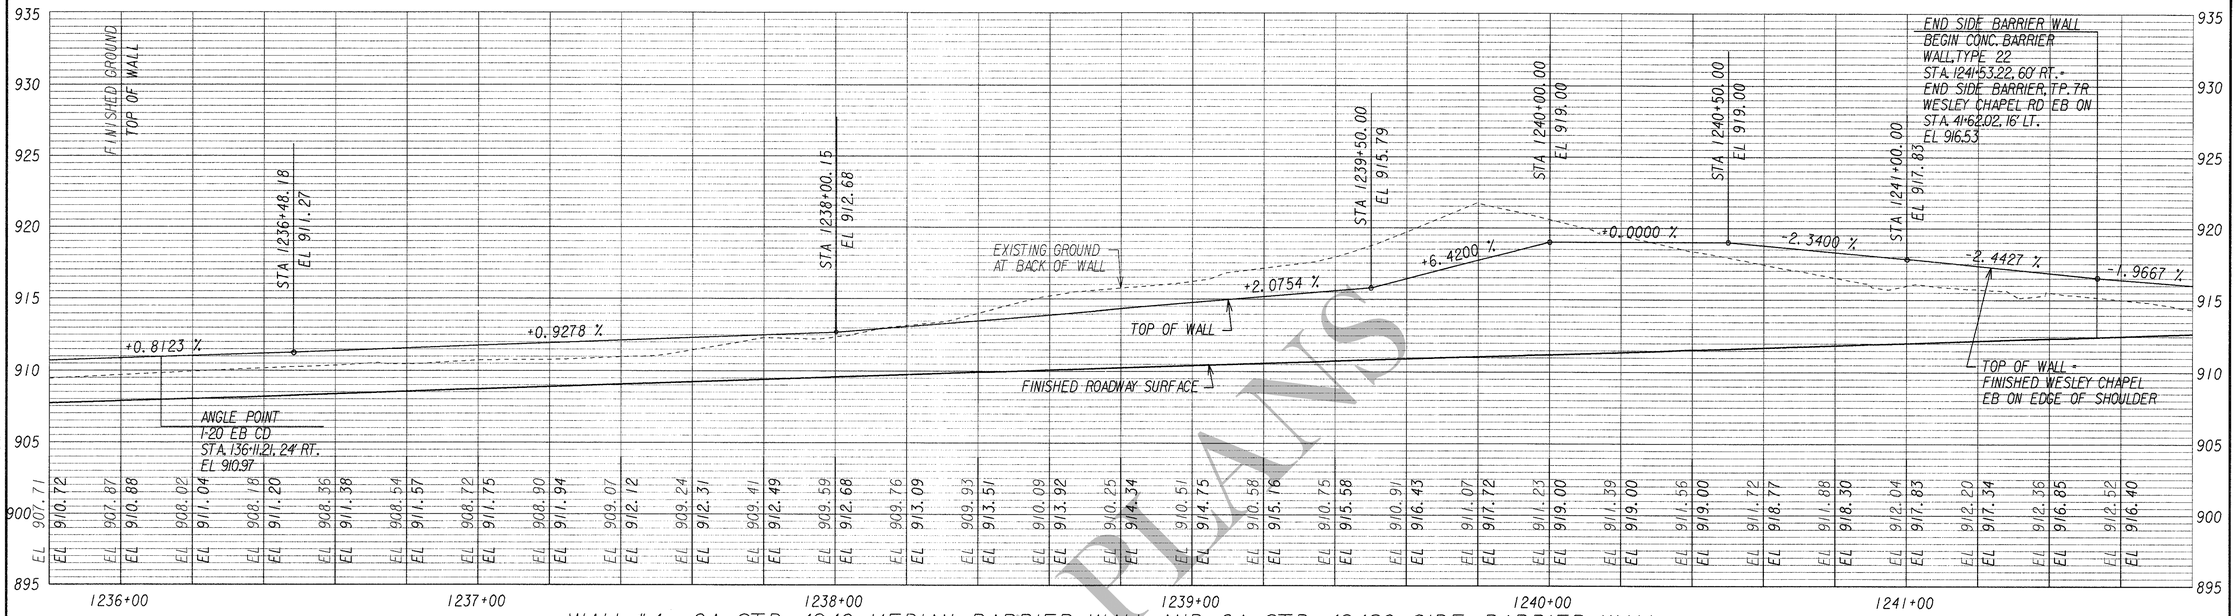

WALL #4 - GA STD 4940 MEDIAN BARRIER WALL AND GA STD 4948C SIDE BARRIER WALL

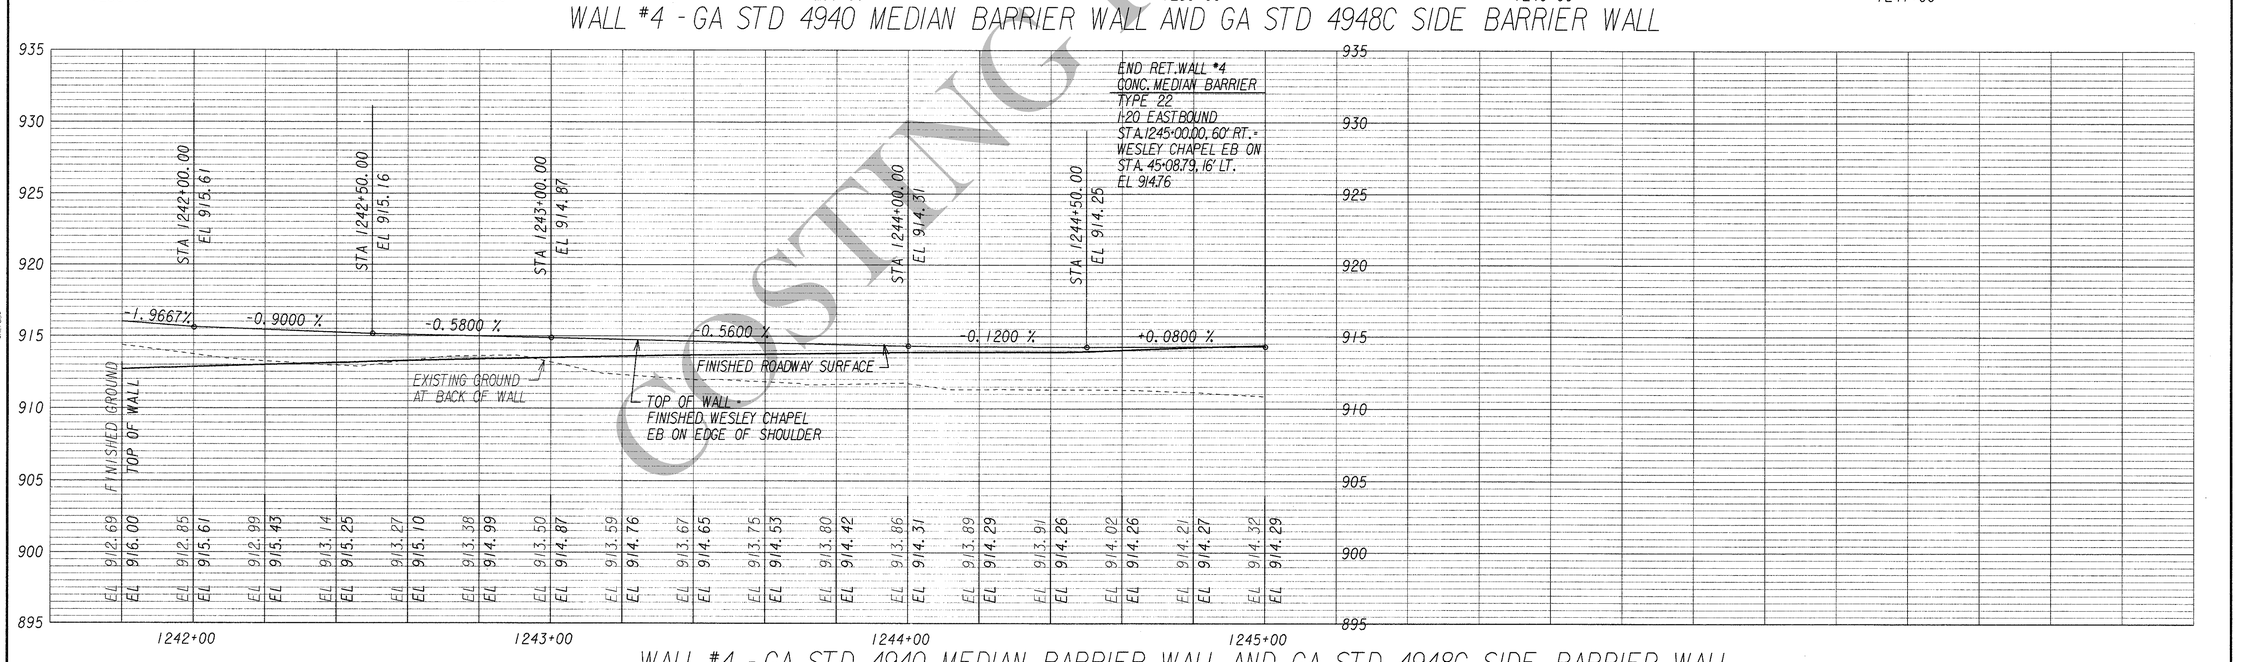

WALL #4 - GA STD 4940 MEDIAN BARRIER WALL AND GA STD 4948C SIDE BARRIER WALL

COSTING PLANS

ARCADIS

SCALE : 1" = 20 ' HORIZ.
1" = 5 ' VERT.

REVISION DATES

STATE OF GEORGIA
DEPARTMENT OF TRANSPORTATION

OFFICE:

RETAINING WALL ENVELOPE

I-20 EASTBOUND CD LANES
I-285 TO PANOLA ROAD

DRAWING No. 31-05

3/1/2007 GREDG