9/29/2010	11:15:58 AM	PRF	g:\rd\gad10102\rdy\dgn\0009542w301.dgn	STATE	PROJECT NUMBER	SHEET NO.	TOTAL SHEETS
$(_USER_)		003889.tbl		GA	0009542	305	321

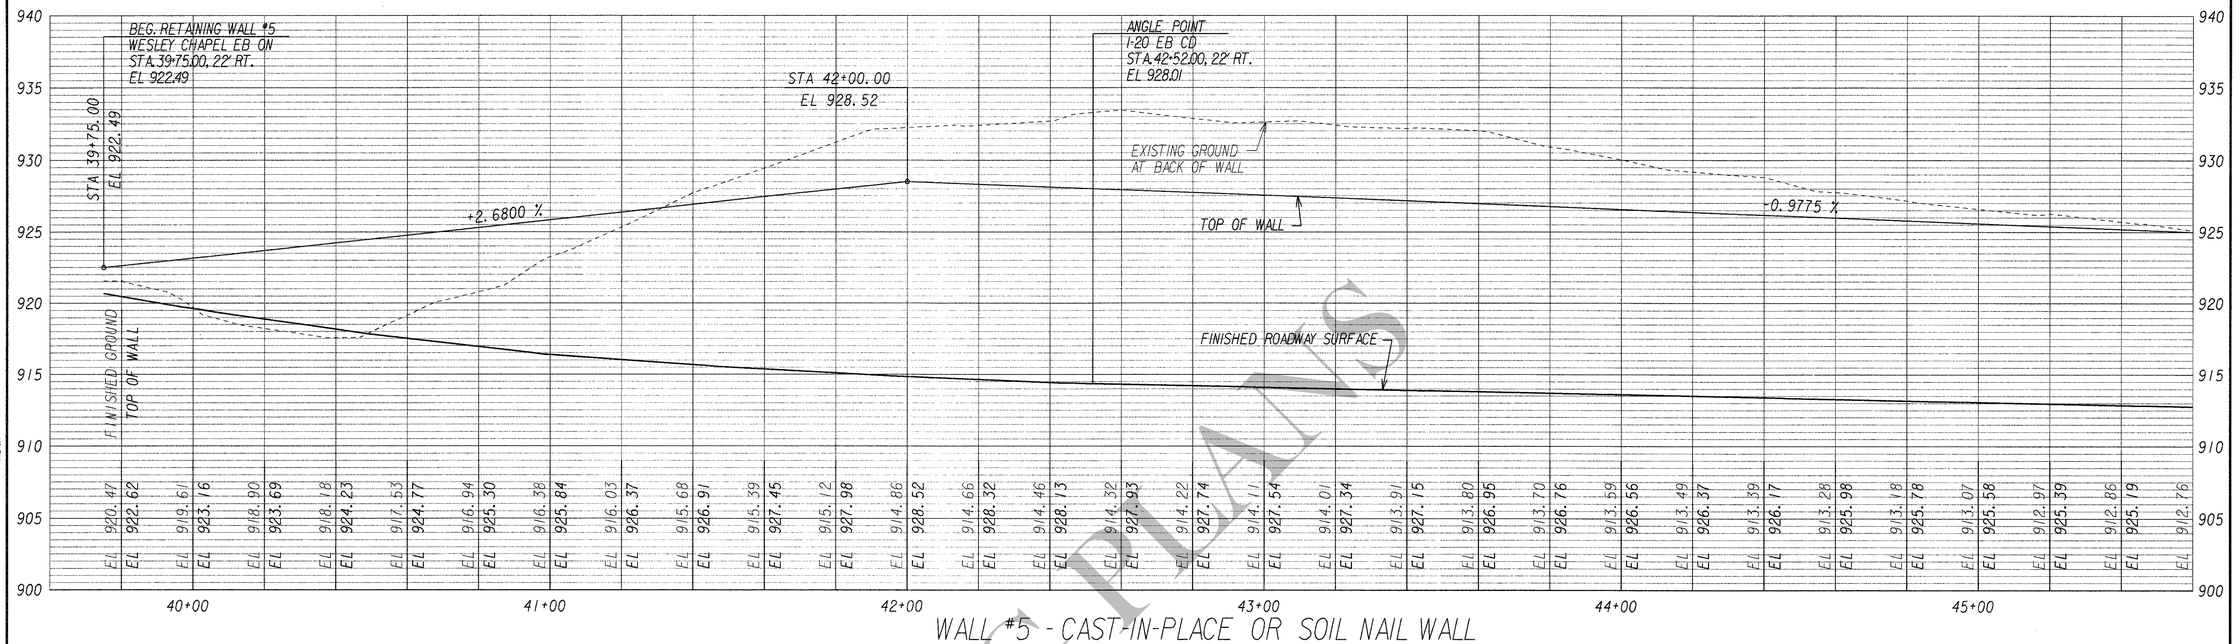

WALL #5 - CAST-IN-PLACE OR SOIL NAIL WALL

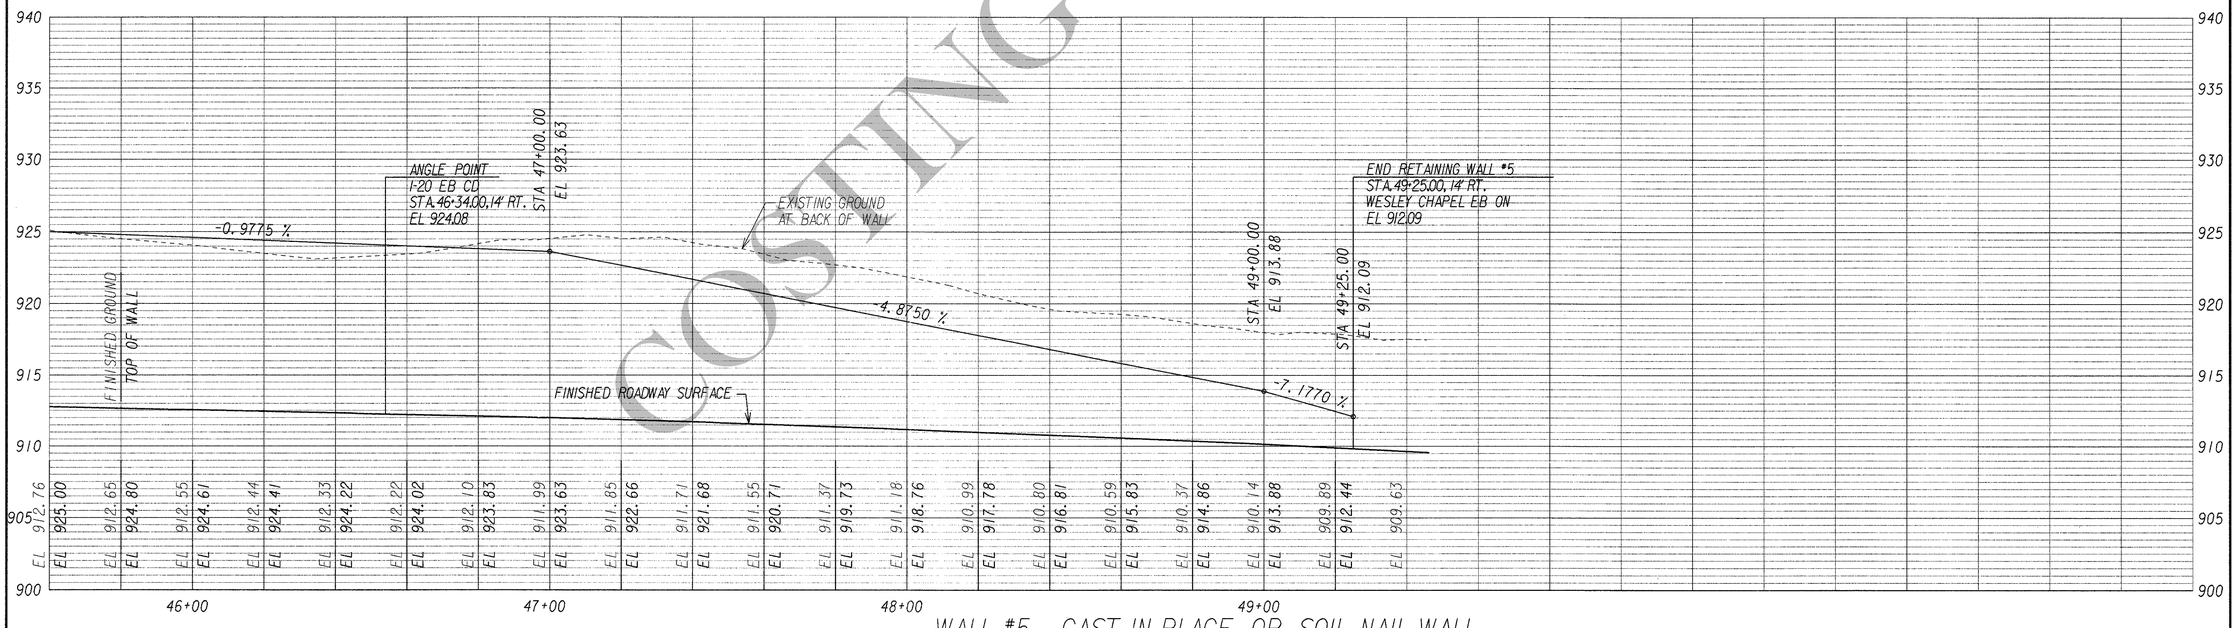

WALL #5 - CAST-IN-PLACE OR SOIL NAIL WALL

COSTING PLANS

ARCADIS

SCALE : 1" = 20 ' HORIZ.
1" = 5 ' VERT.

REVISION DATES

STATE OF GEORGIA
DEPARTMENT OF TRANSPORTATION

OFFICE:

RETAINING WALL ENVELOPE

I-20 EASTBOUND CD LANES
I-285 TO PANOLA ROAD

DRAWING No. 31-06

3/11/2007 GR2E06