9/29/2010	11:15:59 AM	PRF	g:\tra\gad10102\rdy\dgn\009542ss01.dgn	STATE	PROJECT NUMBER	SHEET NO.	TOTAL SHEETS
$(_USER_)		003889.tbl		GA	0009542	305	321

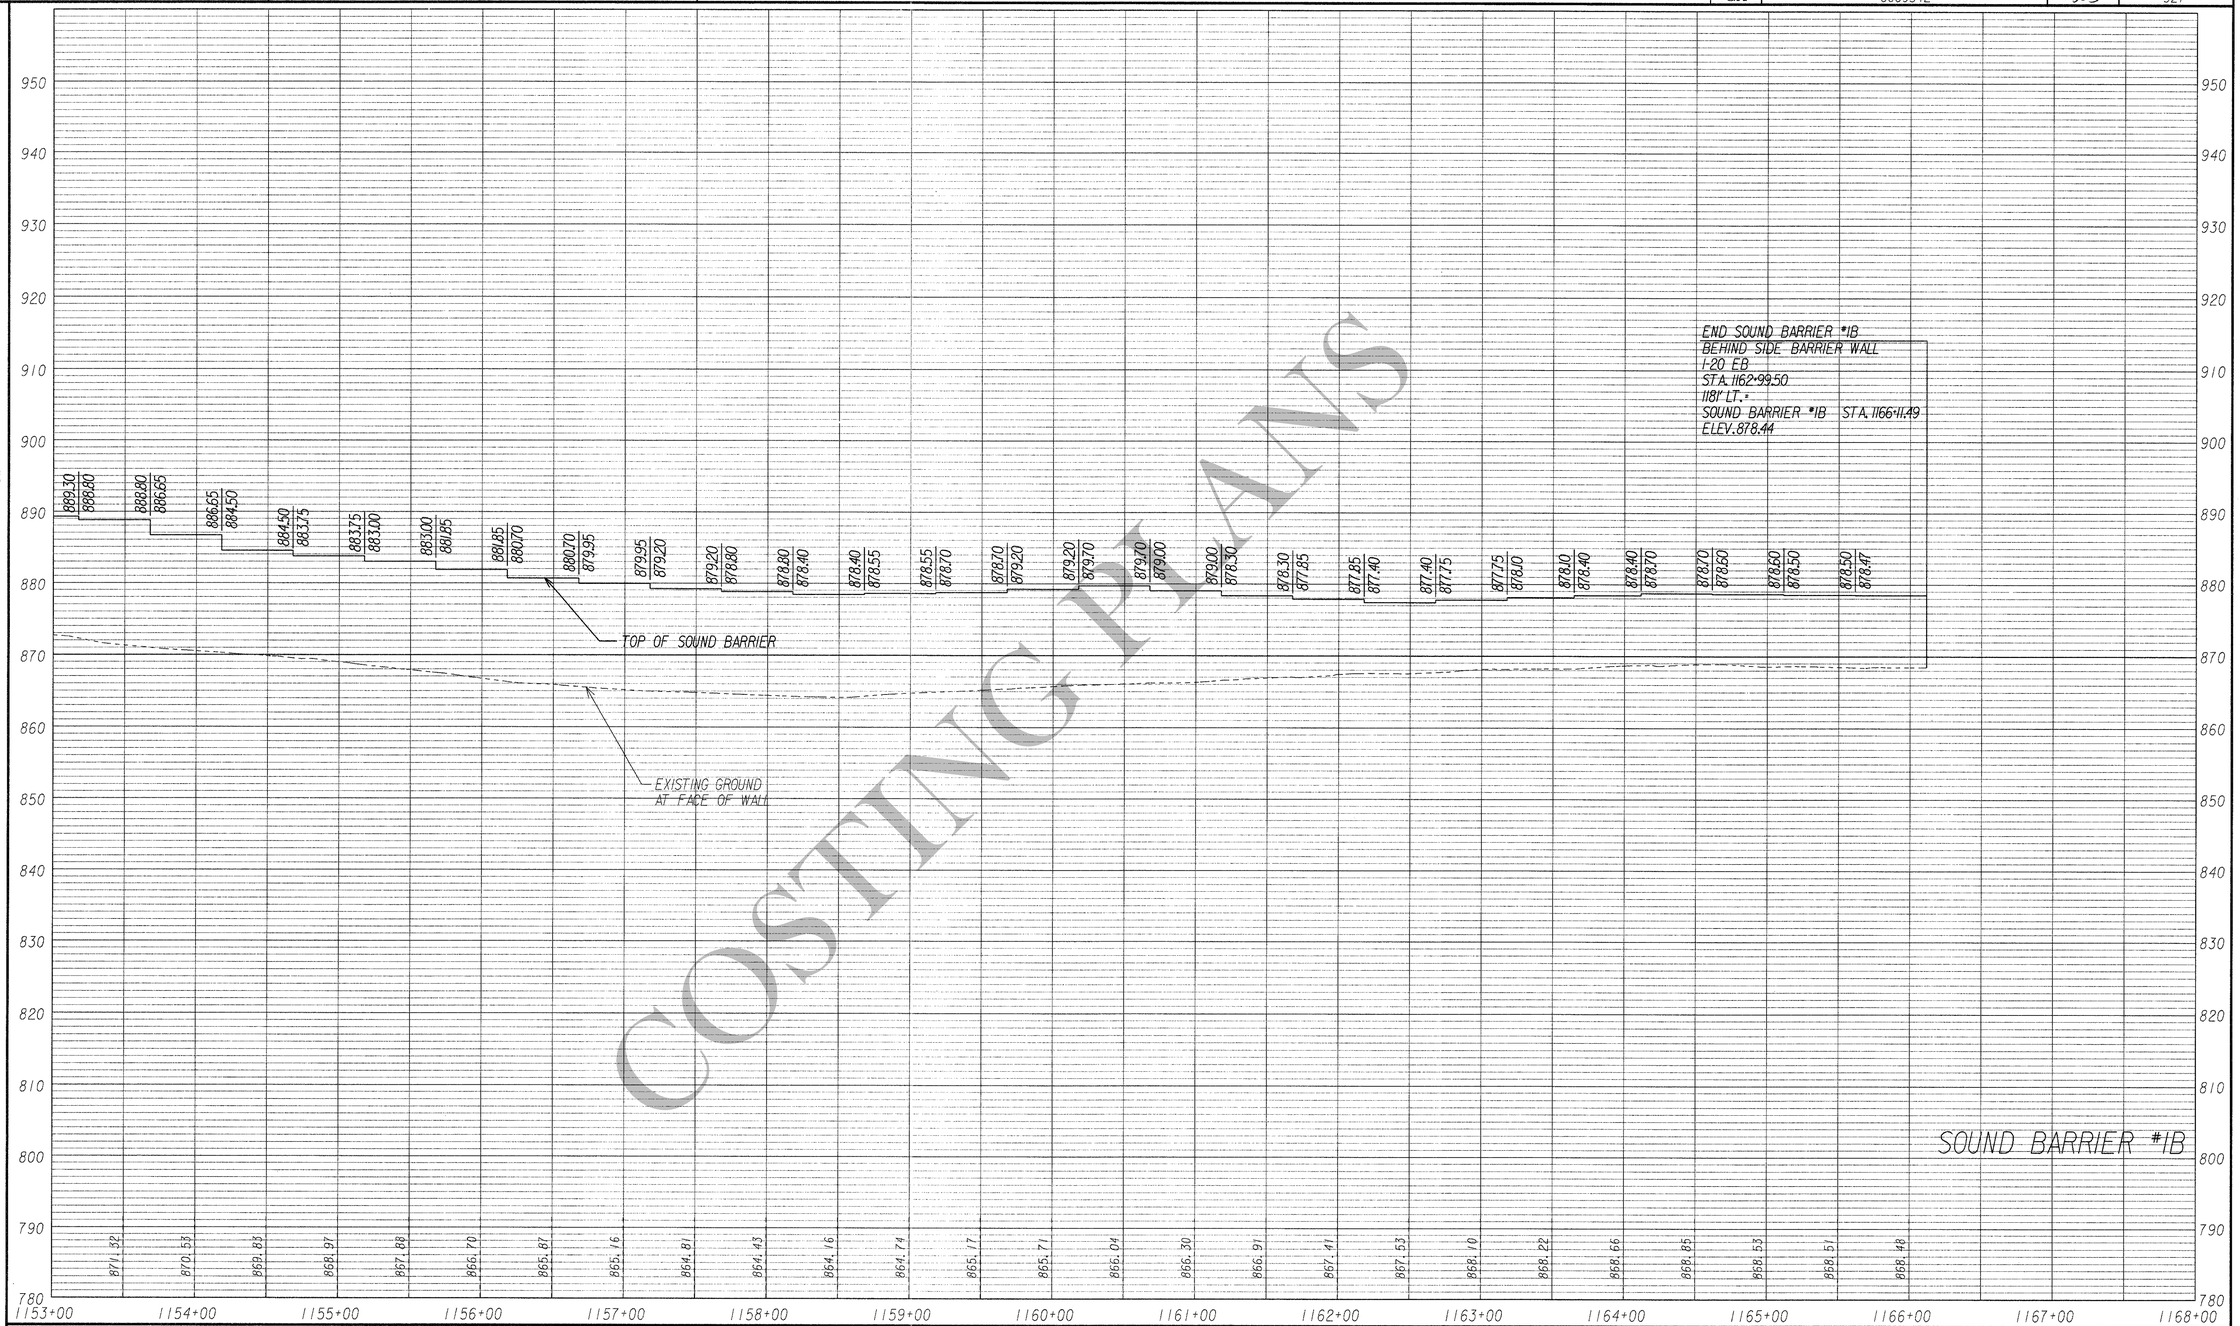

ARCADIS

SCALE : 1" = 50 ' HORIZ.
1" = 10' VERT.

REVISION DATES

STATE OF GEORGIA
DEPARTMENT OF TRANSPORTATION

OFFICE:

SOUND BARRIER ENVELOPES

I-20 EASTBOUND CD LANES
I-285 TO PANOLA ROAD

DRAWING No. 33-04

1/5/2009 GRIEDG