9/29/2010 11:16:01 AM PRF 003889.tbl

$(_USER_)

g:\tra\gadt0102\rdy\dgn\0009542s101.dgn

STATE	PROJECT NUMBER	SHEET NO.	TOTAL SHEETS
GA	0009542	309	321

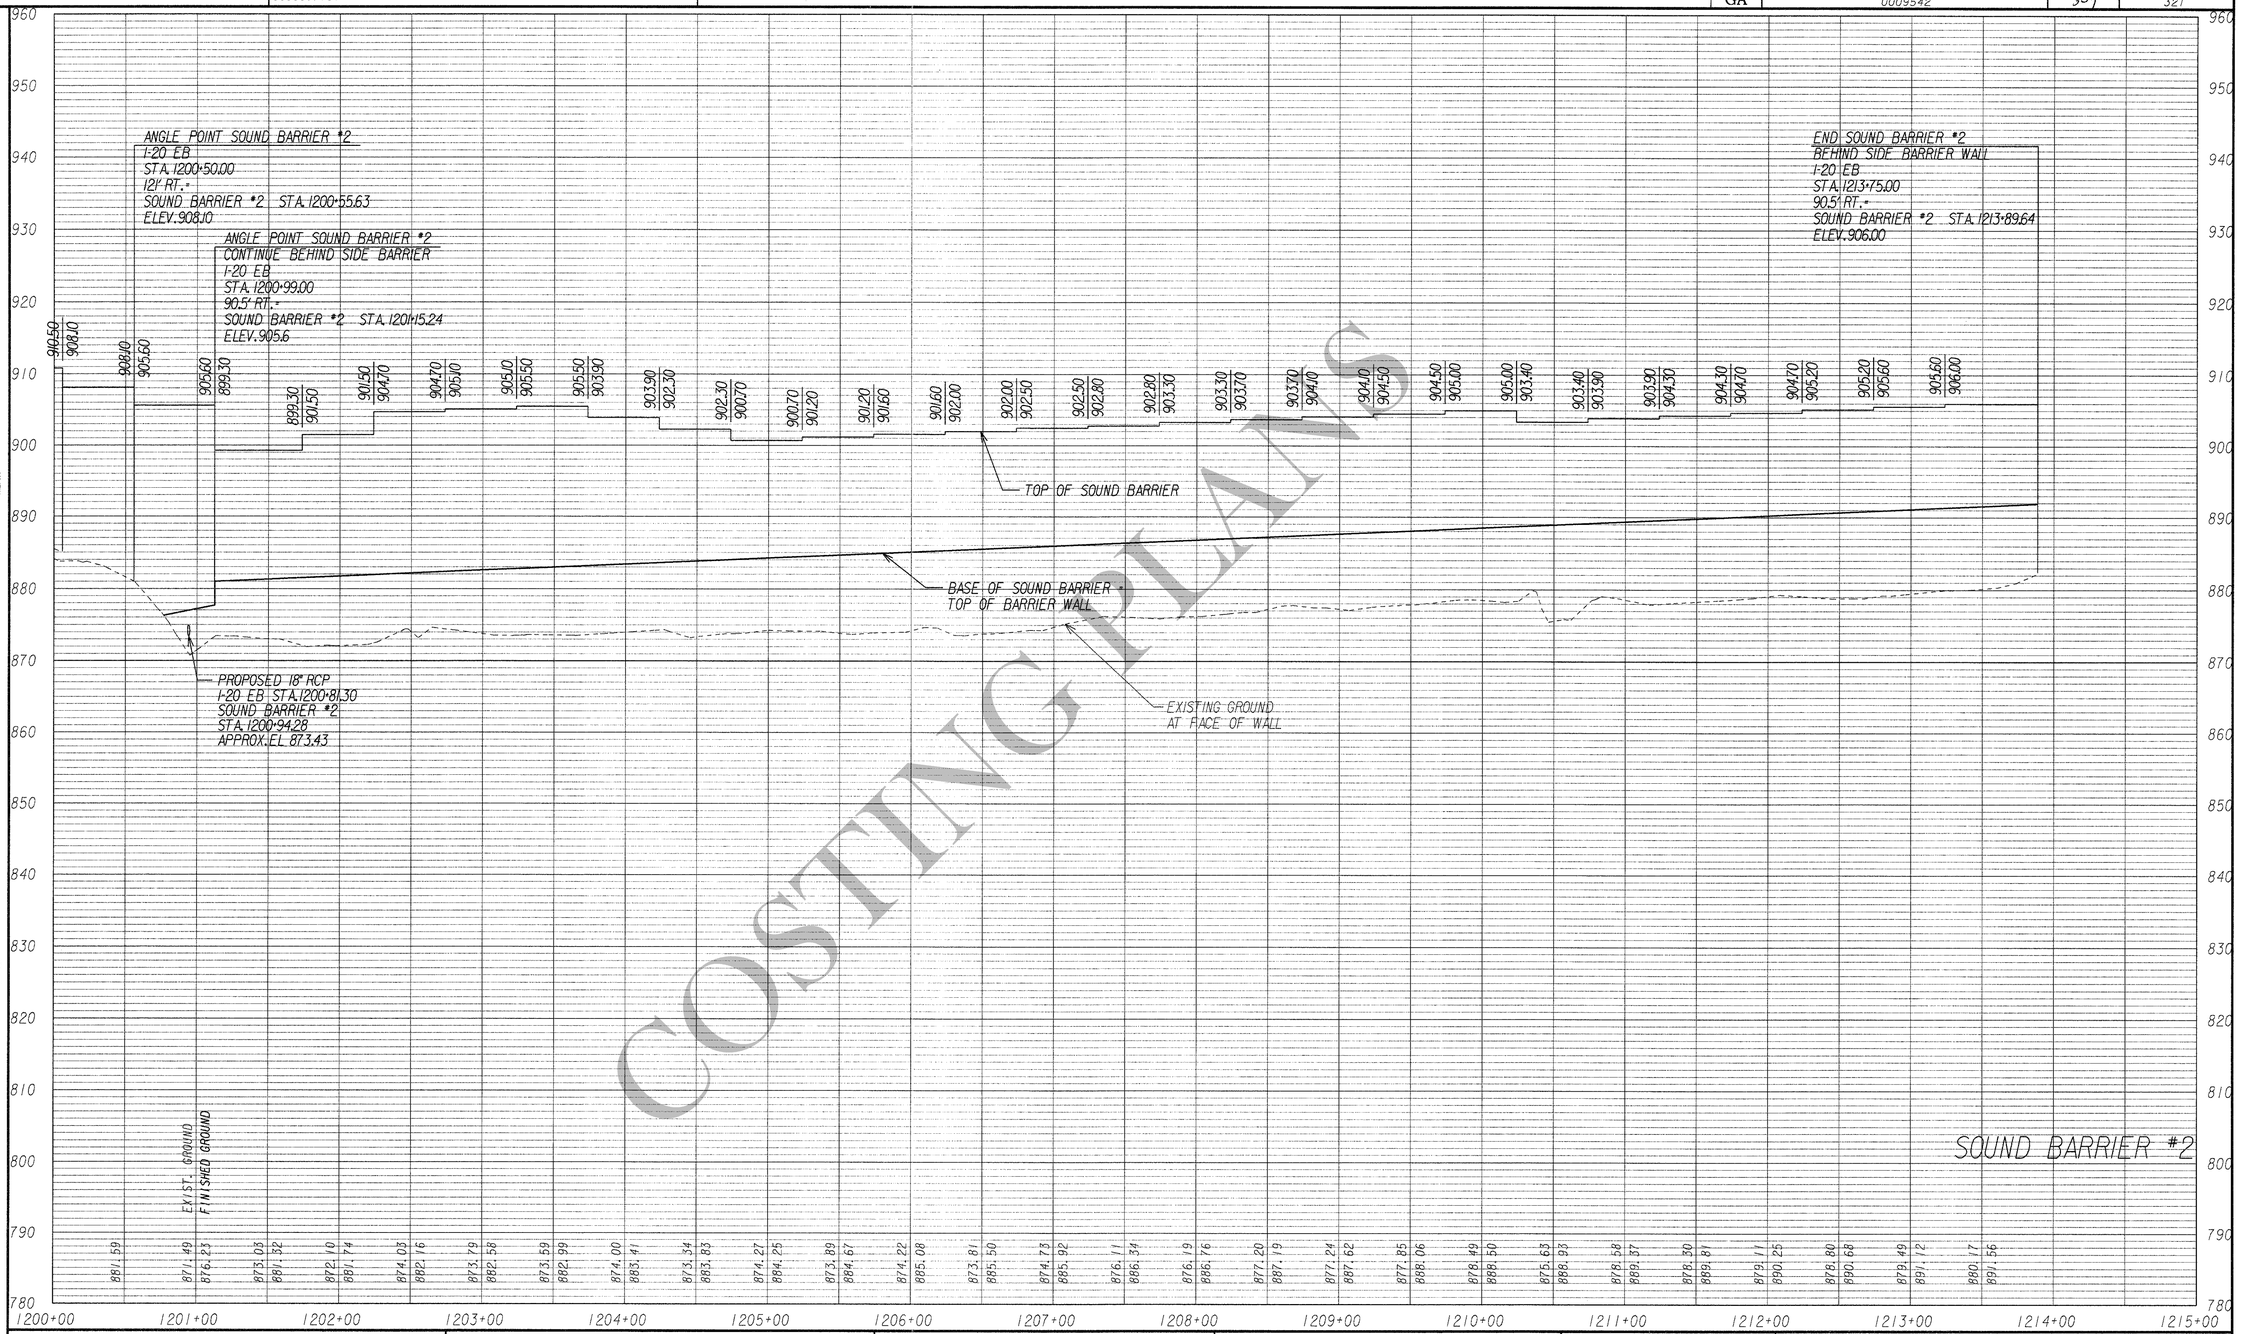

COSTING PLANS

ARCADIS

SCALE : 1" = 50 ' HORIZ.
1" = 10' VERT.

REVISION DATES

STATE OF GEORGIA
DEPARTMENT OF TRANSPORTATION

OFFICE:

SOUND BARRIER ENVELOPES

I-20 EASTBOUND CD LANES
I-285 TO PANOLA ROAD

DRAWING No. 33-08

1/5/2009 GRIEDG