9/29/2010 11:16:04 AM PRF
$(_USER_) 003889.tbl

g:\tra\gad10102\rdy\dgn\009542sa01.dgn

STATE	PROJECT NUMBER	SHEET NO.	TOTAL SHEETS
GA	0009542	320	321

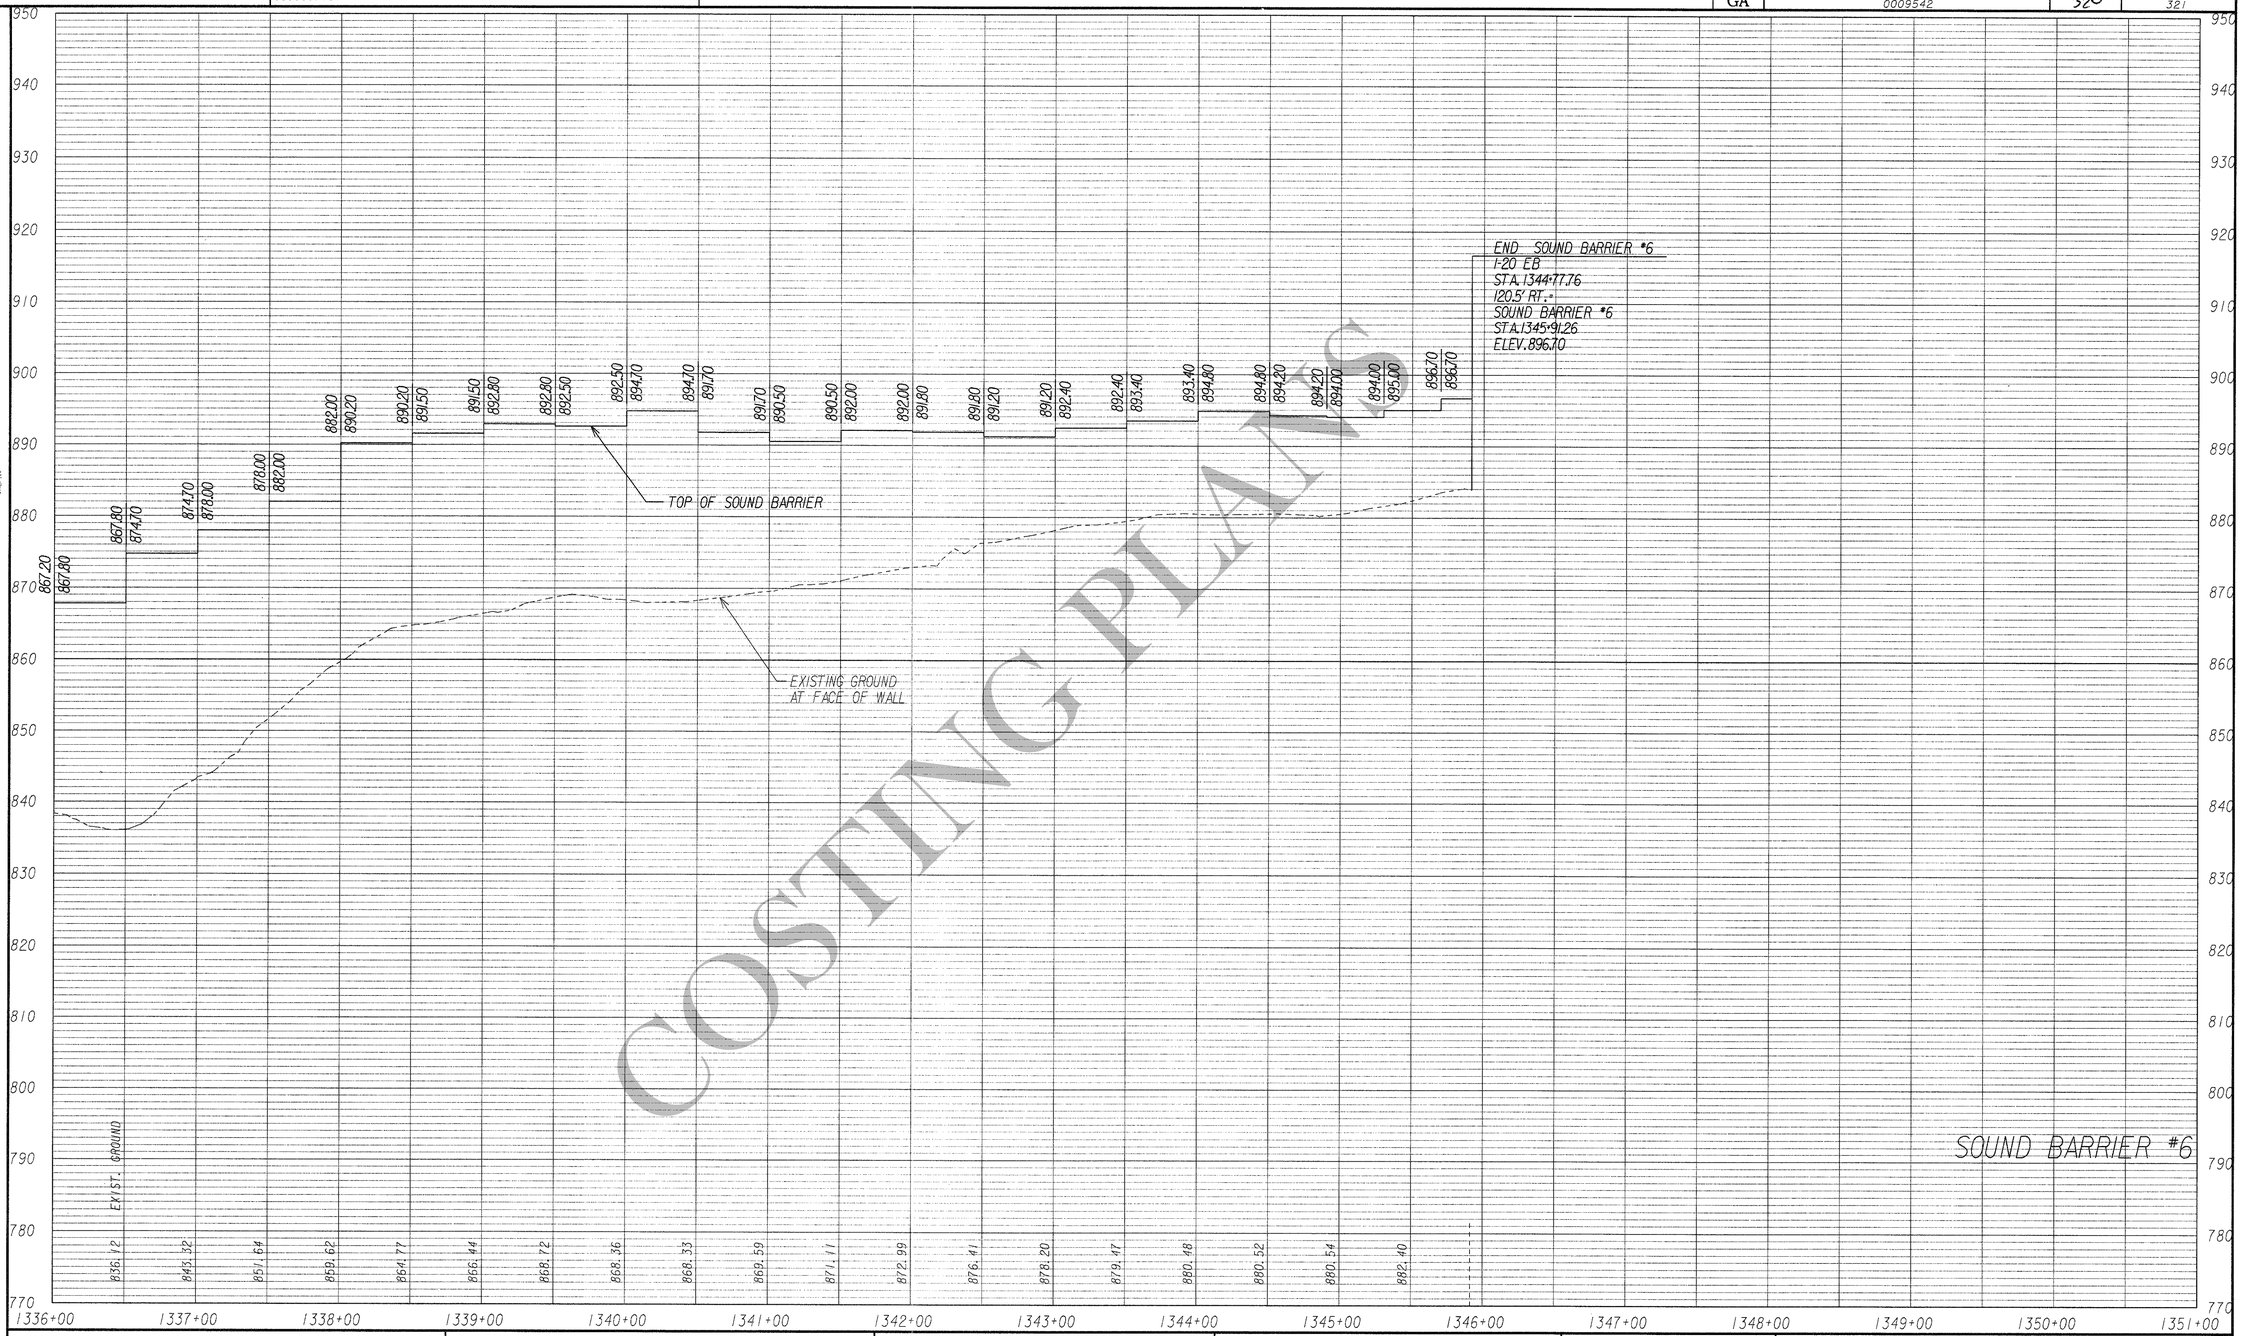

COST ESTIMATING PLANS

1/5/2009 GRIEDG

ARCADIS

SCALE : 1" = 50 ' HORIZ.
1" = 10' VERT.

REVISION DATES

STATE OF GEORGIA
DEPARTMENT OF TRANSPORTATION

OFFICE:

SOUND BARRIER ENVELOPES

I-20 EASTBOUND CD LANES
I-285 TO PANOLA ROAD

DRAWING No.
33-19