9/29/2010	11:16:05 AM	PRF	g:\tra\gadot02\rdy\dgn\0009542sg01.dgn	STATE	PROJECT NUMBER	SHEET NO.	TOTAL SHEETS
$(_USER_)		003889.tbl		GA	0009542	321	321

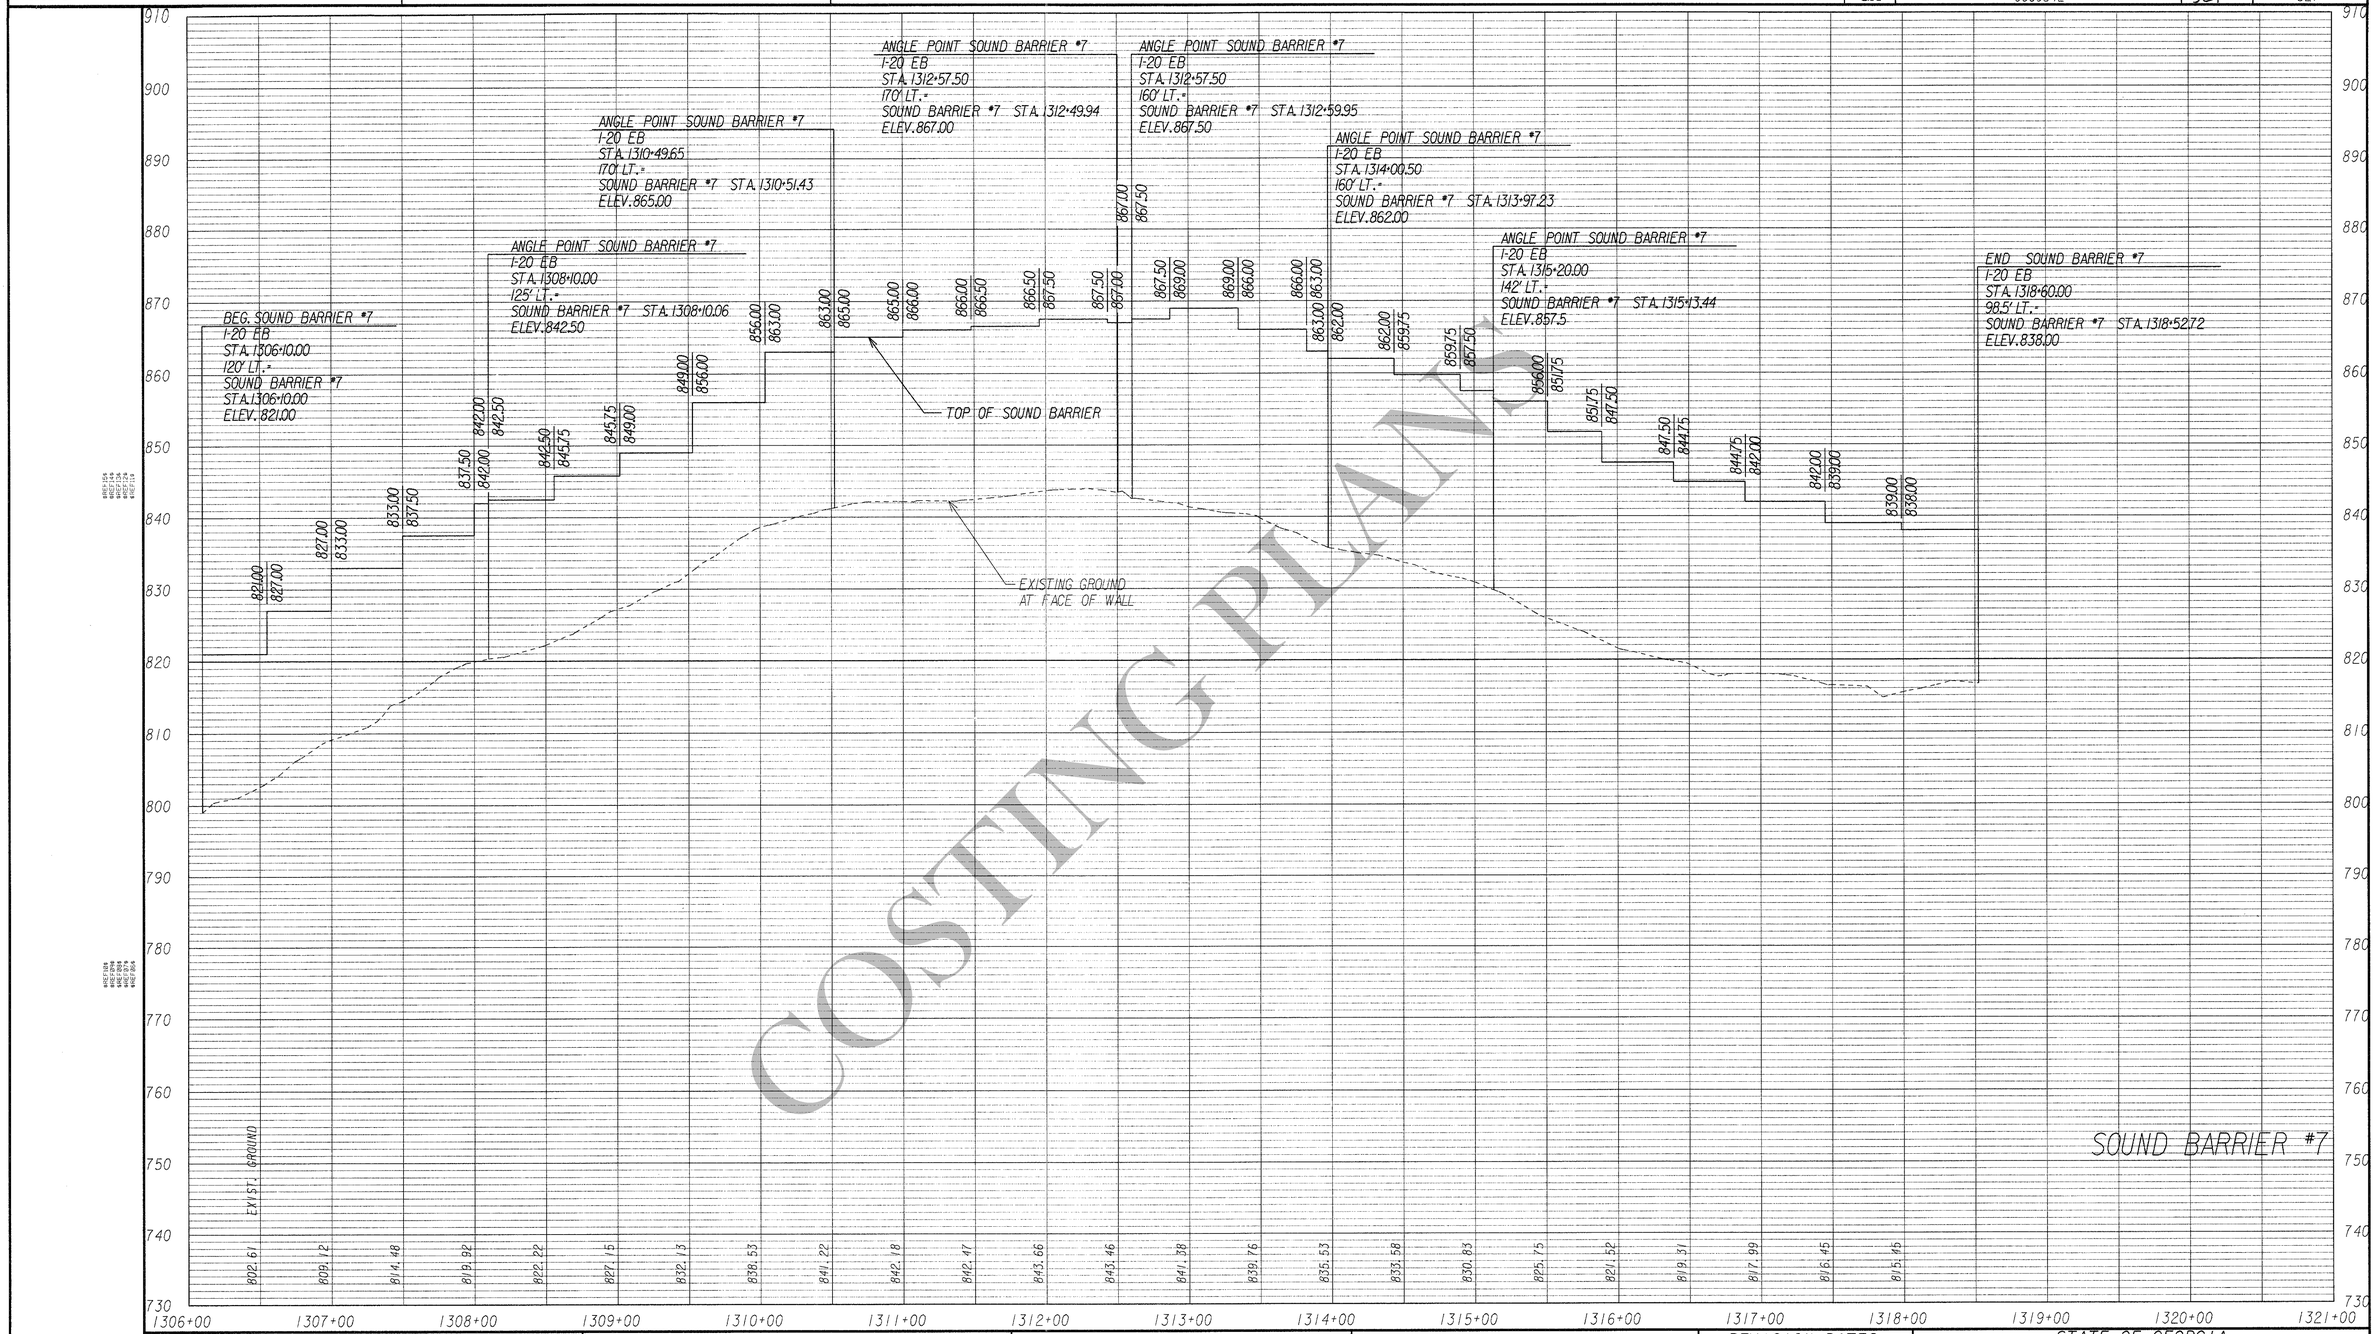

COSTING PLANS

ARCADIS

SCALE : 1" = 50 ' HORIZ.
1" = 10' VERT.

REVISION DATES

STATE OF GEORGIA
DEPARTMENT OF TRANSPORTATION

OFFICE:

SOUND BARRIER ENVELOPES

I-20 EASTBOUND CD LANES
I-285 TO PANOLA ROAD

DRAWING No.
33-20

1/5/2009 GRIEDG