RELEASED FOR CONSTRUCTION - 12/05/11

DEPARTMENT OF TRANSPORTATION
STATE OF GEORGIA

I-20 EB FROM I-285 TO CR 5150/PANOLA ROAD

SUBSURFACE UTILITY ENGINEERING

DEKALB COUNTY

Proj. No. NULL
P. I. No. 0009542

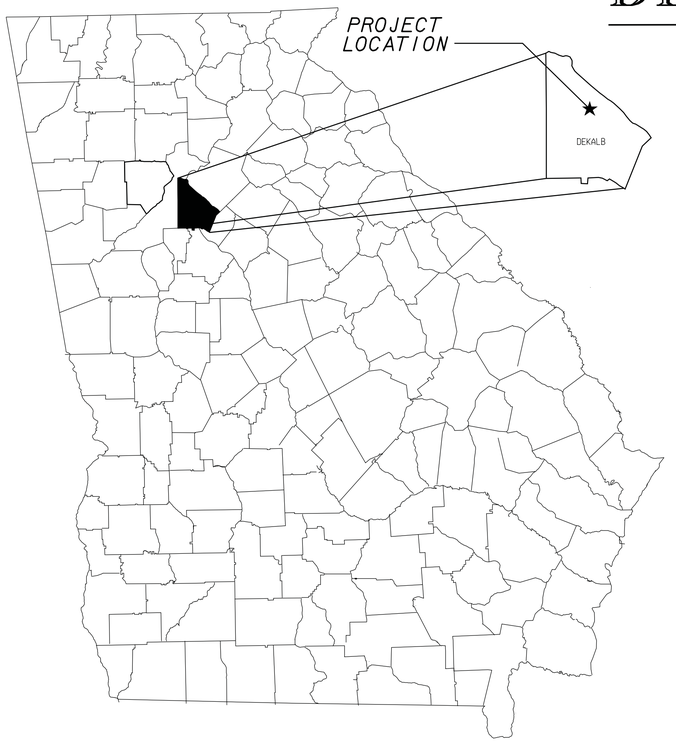

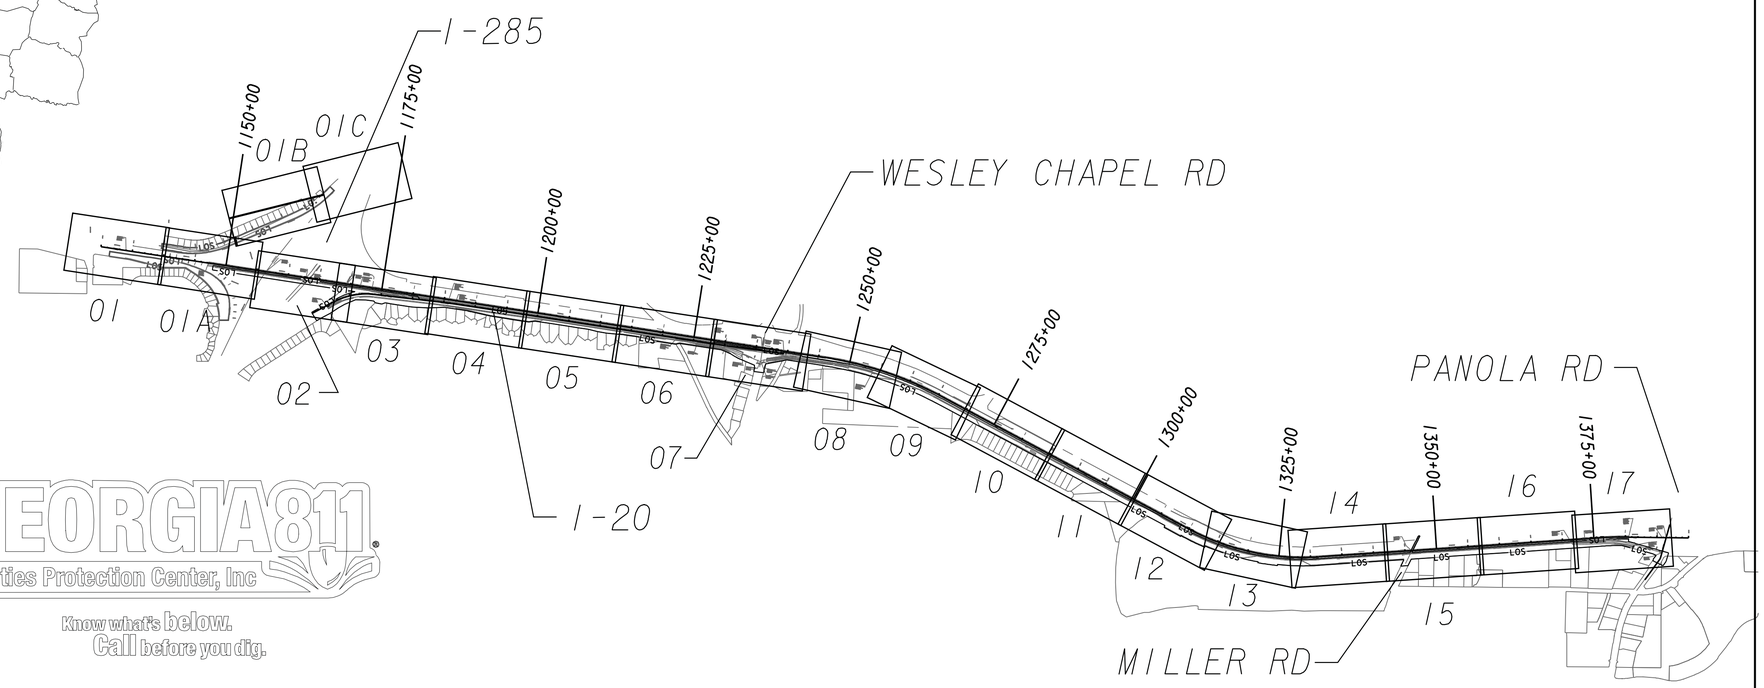

INDEX OF DRAWINGS	DWG. NO.
KEY MAP	24-0A
GENERAL NOTES	24-0B
LEGEND	24-0C
POLE DATA	24-0D
PLAN DRAWINGS	24-01 THRU 24-17

GEORGIA811 Utilities Protection Center, Inc
Know what's below. Call before you dig.

THE LPA GROUP
TRANSPORTATION CONSULTANTS
A UNIT OF MICHAEL BAKER CORPORATION
3595 ENGINEERING DRIVE
NORCROSS, GEORGIA 30092
(770) 263-9118

SCALE IN FEET
0 1200 2400 4800

REVISION DATES		

STATE OF GEORGIA
DEPARTMENT OF TRANSPORTATION
OFFICE: INNOVATIVE PROGRAM DELIVERY
UTILITY PLANS

DRAWING No. 24-0A

1/5/2009 GPLN