RELEASED FOR CONSTRUCTION - 12/05/11

DETAILS & CLEARANCE DIAGRAM FOR OVERHEAD SIGNS

STRUCTURAL SUPPORT # A0705

STA. 1344+68 SR 402/I-20 EB

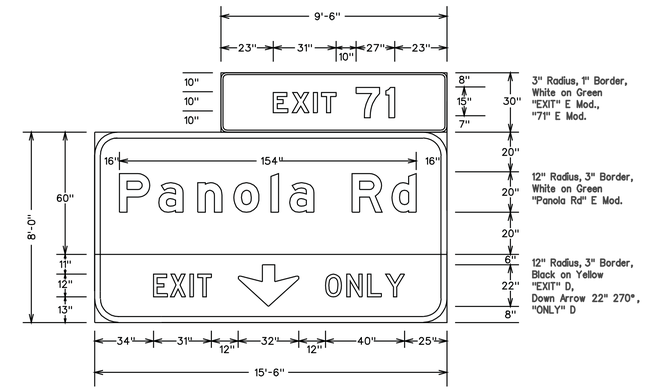

SPECIAL #107

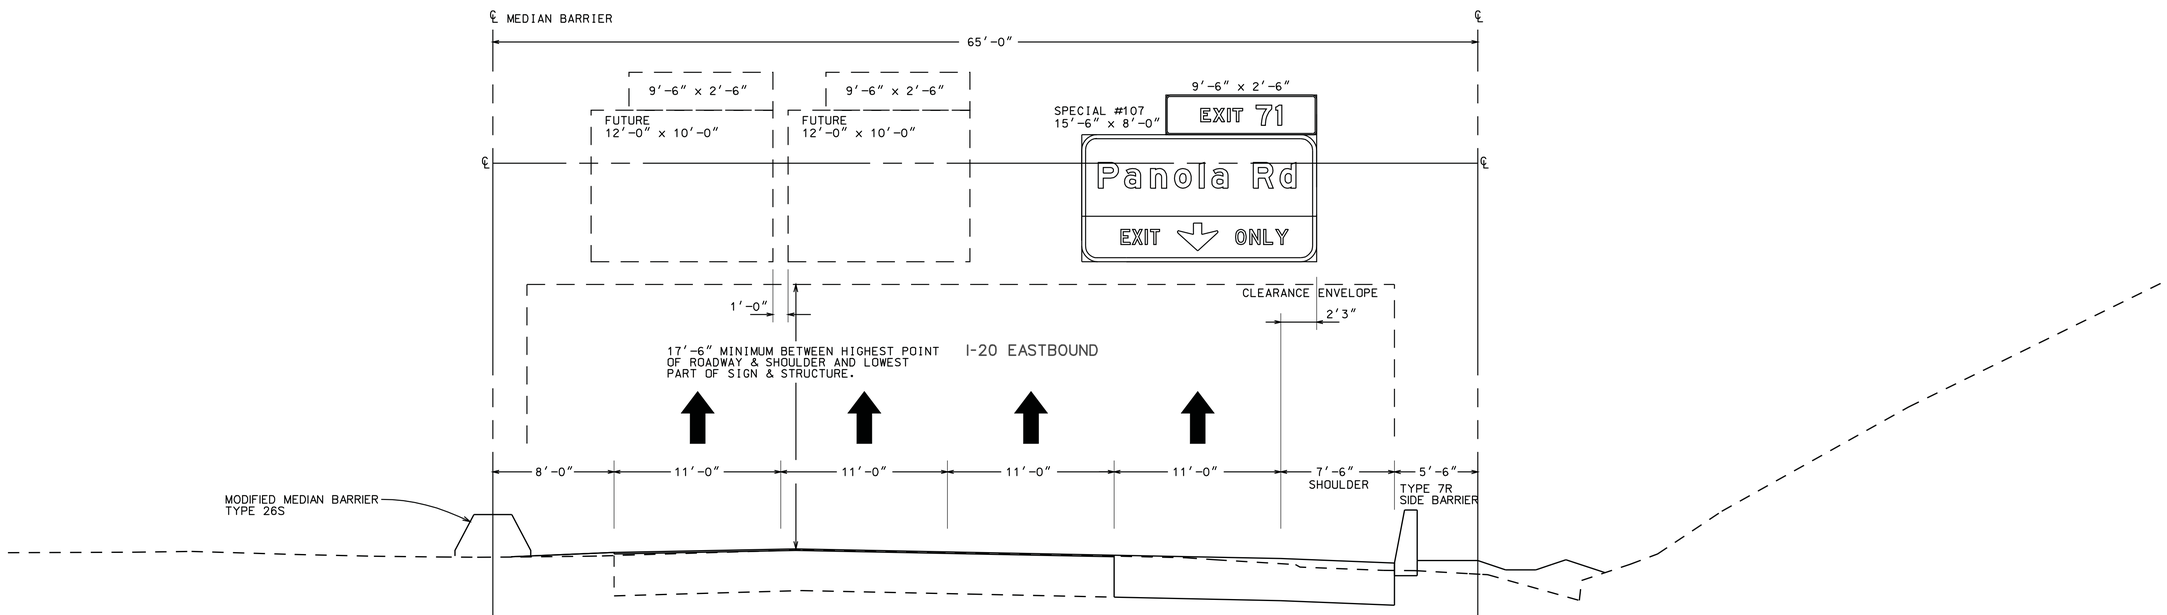

DESIGN DATA

STRUCTURAL SUPPORT	TYPE I
DESIGN SIGN AREA	435.25 SQ. FT.
DESIGN AND VELOCITY	PER A.A.S.H.T.O. SPECS.
HEIGHT ABOVE GENERAL GROUND ELEVATION	15' - 30'
STRUCTURE LENGTH	65'-0"

LOOKING EAST

THE LPA GROUP
TRANSPORTATION CONSULTANTS
3595 ENGINEERING DRIVE
NORCROSS, GEORGIA 30092
(770) 263-9118

NOT TO SCALE

REVISION DATES

STATE OF GEORGIA
DEPARTMENT OF TRANSPORTATION
OFFICE: INNOVATIVE PROGRAM DELIVERY
SIGNING AND MARKING PLANS

OVERHEAD SIGN #107
CLEARANCE DIAGRAM

DRAWING No. 26-026