RELEASED FOR CONSTRUCTION: 12/05/11

STATE	PROJECT NUMBER	SHEET NO.	TOTAL SHEETS
GA.	0009542	463	759

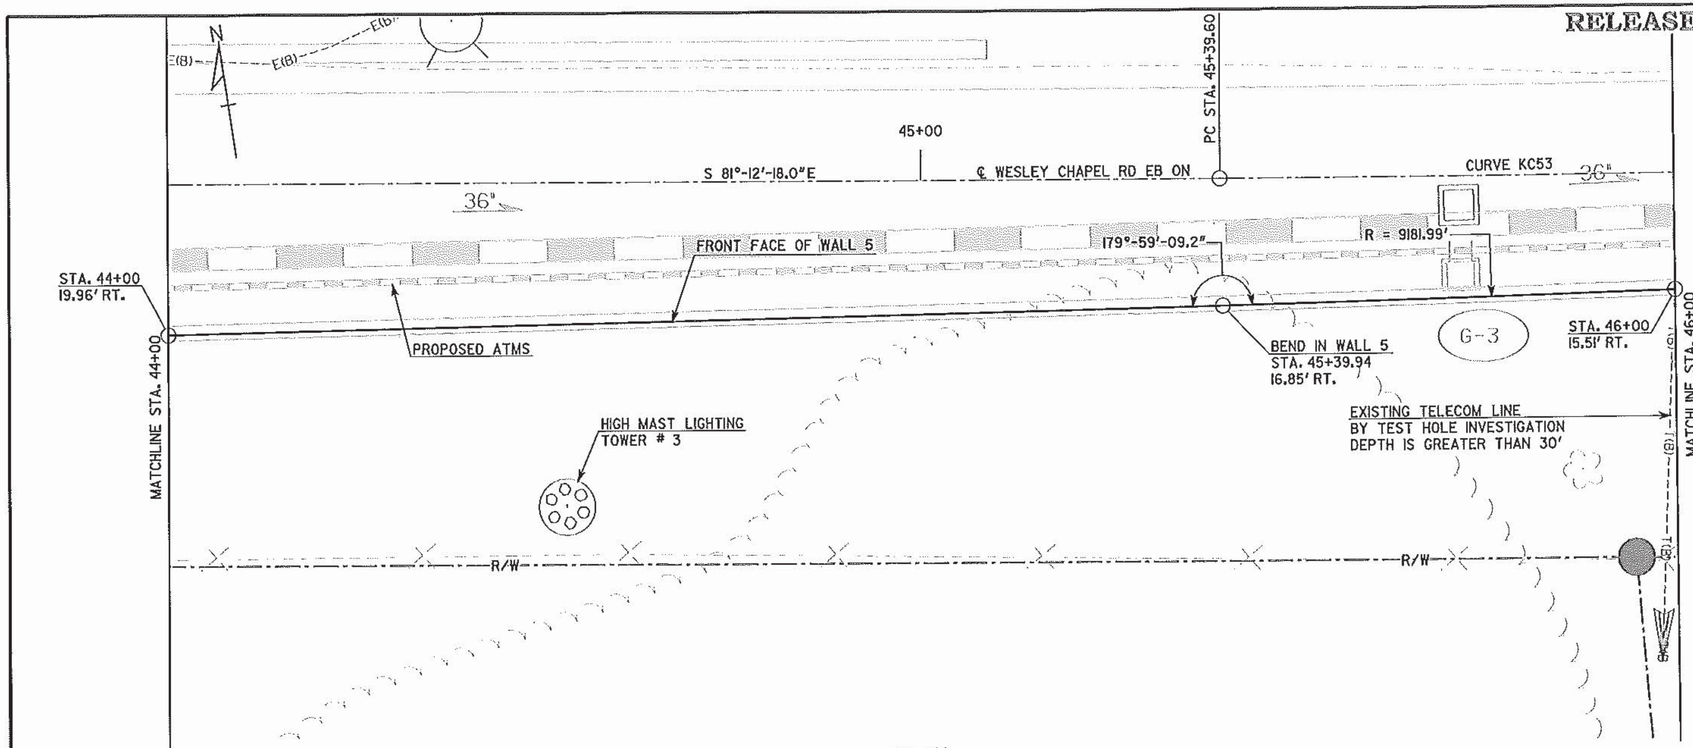

PLAN

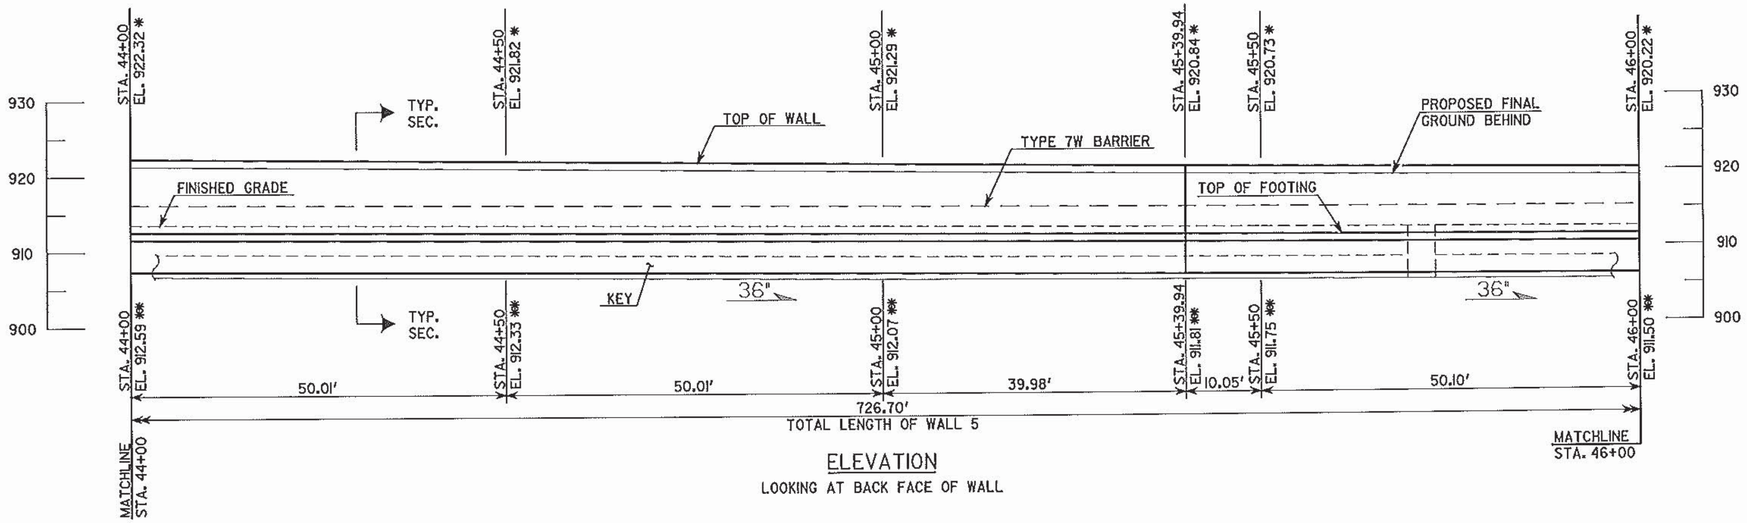

ELEVATION

LOOKING AT BACK FACE OF WALL

HORIZONTAL CURVE DATA

CURVE KC53
P.I. STA. 46+44.76
Δ = 1°-20'-20"
D = 0°-38'-12"
R = 9000.00'
T = 105.16'
L = 210.31'

NOTES:
1. * ELEVATION OF TOP OF WALL AT BACK FACE, TYP.
2. ** ELEVATION AT TOP OF FOOTING, TYP.

WALL NO. 5

THE LPA GROUP
A UNIT OF MICHAEL BAKER CORPORATION

THE LPA GROUP INCORPORATED
TRANSPORTATION CONSULTANTS
3595 ENGINEERING DRIVE
NORCROSS, GEORGIA 30092
(770) 263-9110

GEORGIA
DEPARTMENT OF TRANSPORTATION
ENGINEERING DIVISION-OFFICE OF BRIDGES AND STRUCTURES

WALL PLAN AND ELEVATION - SOIL NAIL/CIP
I-20 CD LANES
DEKALB COUNTY 0009542

SCALE: 1" = 10'-0" DECEMBER 2011

DESIGNED BSB | CHECKED ANZ | REVIEWED WEI/WMO
DRAWN BSB | DESIGN GROUP AWB | APPROVED BFR

REVISIONS | DATE | BY

DRAWING NO. 31-18
WALL SHEET 3 OF 4

12/21/2011 10:26:07 AM R:\123300\Walls\final\W5-03.dgn