RELEASED FOR CONSTRUCTION: 12/05/11

STATE	PROJECT NUMBER	SHEET NO.	TOTAL SHEETS
GA.	0009542	474	759

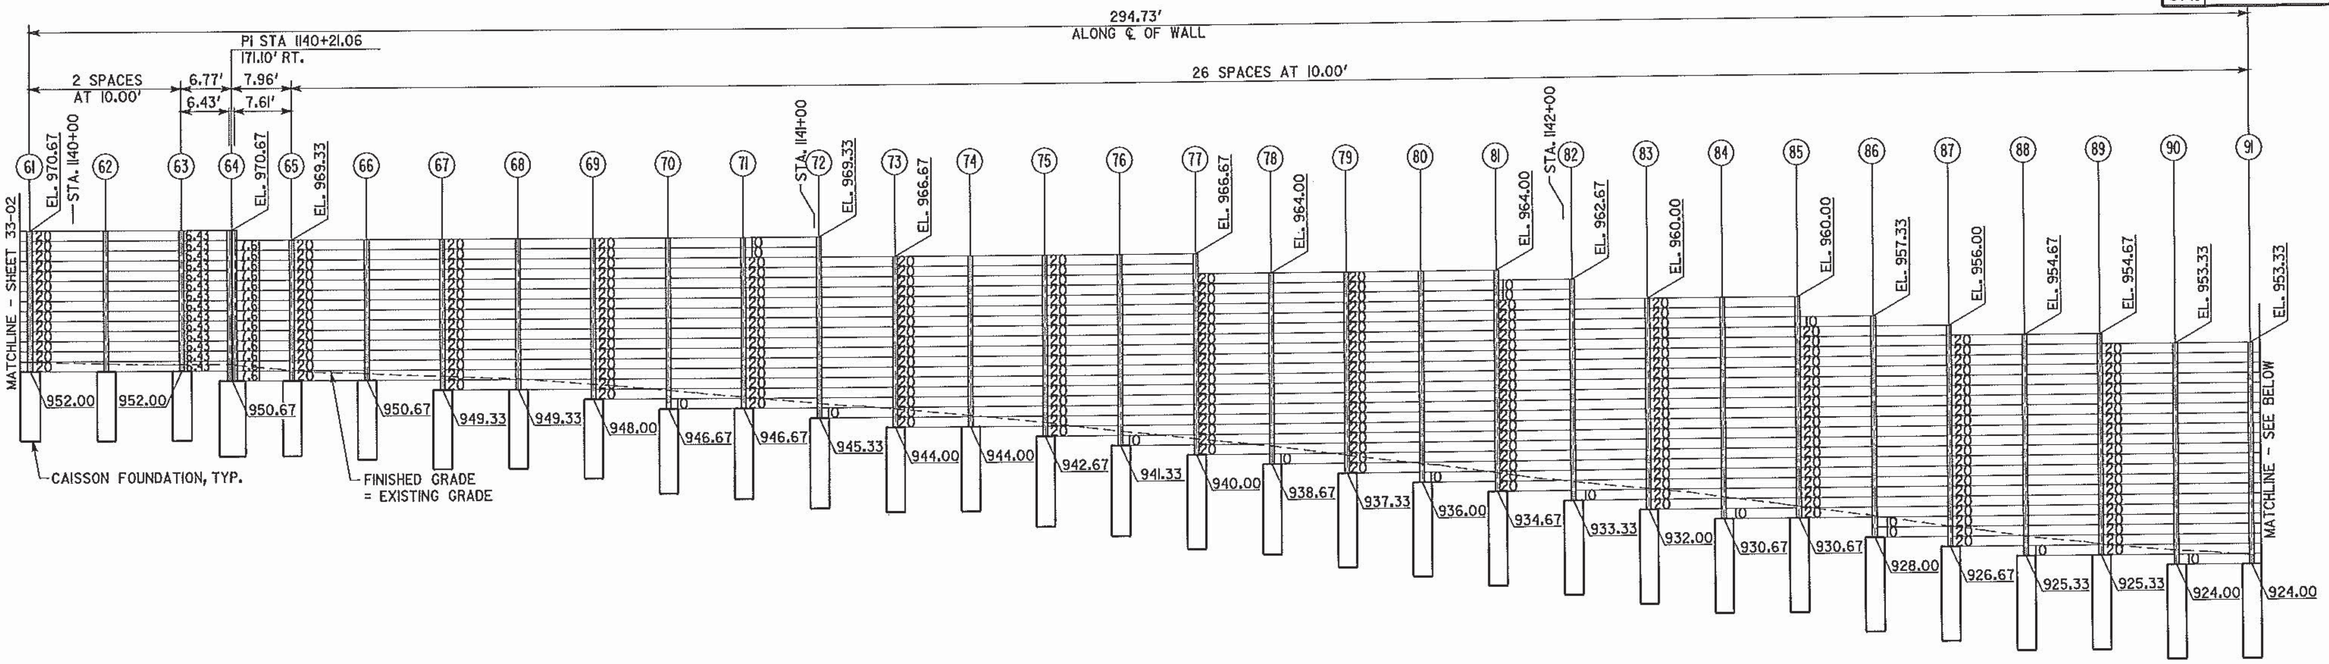

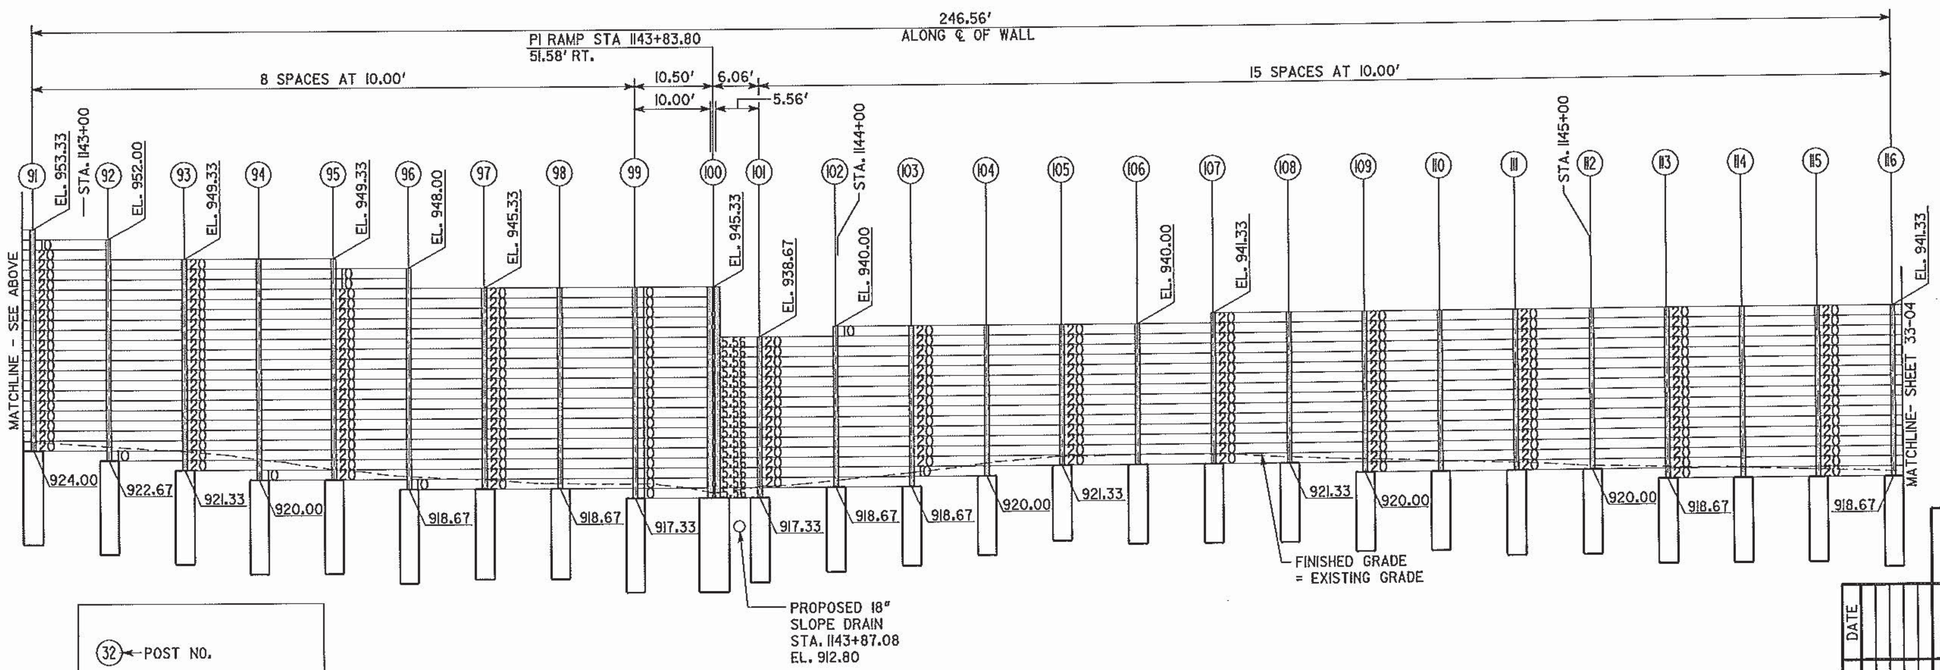

32 ← POST NO.

20 ← INDICATES THE NOMINAL PANEL WIDTH IN FEET

KEY

NOTES:
1. SEE DRAWING NO. 33-56 FOR POST SIZES
2. SEE GDOT CONSTRUCTION DETAILS N1, N2, & N4 FOR CAISSON AND CONNECTION DETAILS.

ELEVATION
LOOKING TOWARDS ROADWAY
SCALE: 1" = 10'-0"

SOUND BARRIER NO. 1A

THE LPA GROUP INCORPORATED
TRANSPORTATION CONSULTANTS
3595 ENGINEERING DRIVE
NORCROSS, GEORGIA 30092
(770) 263-9118
THE LPA GROUP
A UNIT OF MICHAEL BAKER CORPORATION

GEORGIA
DEPARTMENT OF TRANSPORTATION
ENGINEERING DIVISION-OFFICE OF BRIDGES AND STRUCTURES

SOUND BARRIER NO. 1A ENVELOPE
I-20 CD LANES
DEKALB COUNTY 0009542

SCALE: AS SHOWN DECEMBER 2011

DESIGNED BSB | CHECKED ANZ | REVIEWED WEJ/WMO
DRAWN BSB | DESIGN GROUP AWB | APPROVED BFR

REVISIONS | DATE | BY

DRAWING NO. 33-03
WALL SHEET 3 OF 5

12/21/2011 10:28:16 AM R:\123300\Walls\noise wall\shop drawings\NW01A-03e.dgn