RELEASED FOR CONSTRUCTION: 12/05/11

STATE	PROJECT NUMBER	SHEET NO.	TOTAL SHEETS
GA.	0009542	484	759

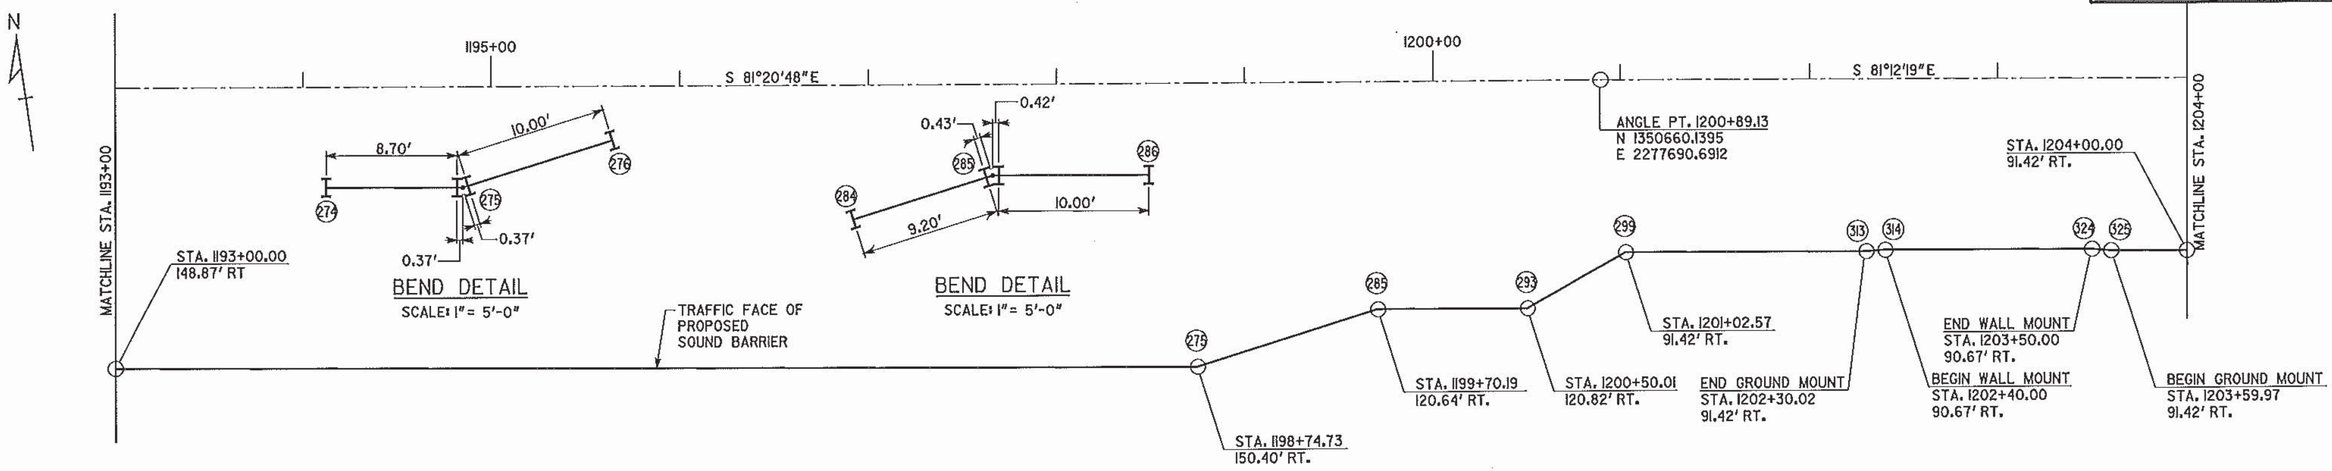

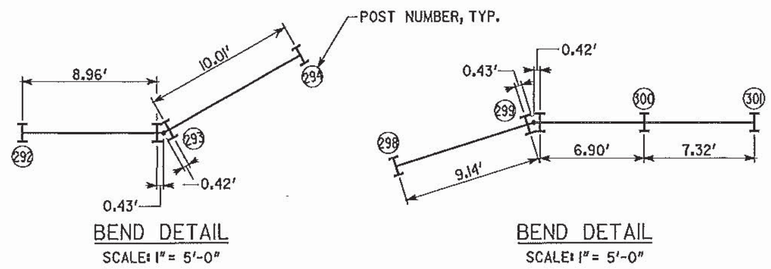

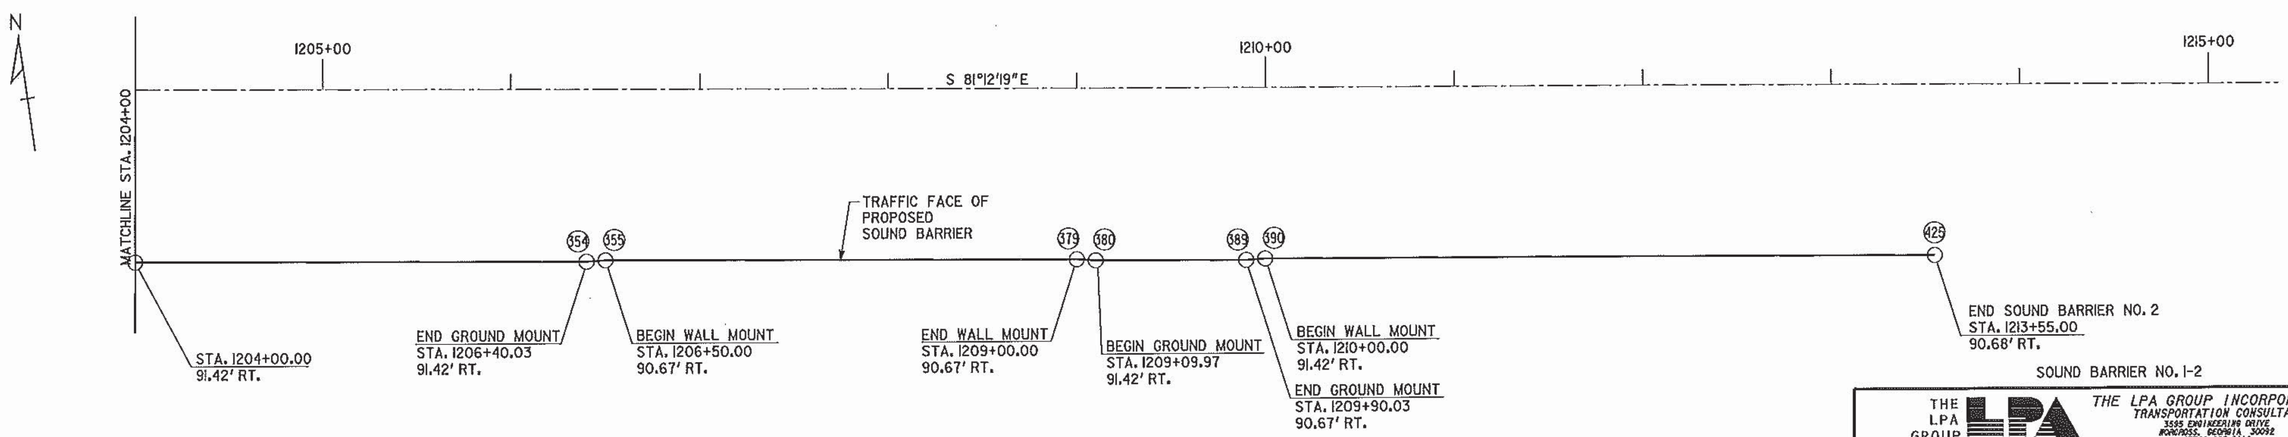

SOUND BARRIER NO. 1-2

NOTES:
1. POST SPACING STA./OFF. MEASURED ALONG CENTERLINE OF WALL.
2. SEE ELEVATION VIEW FOR PANEL DETAILS.
3. SEE GDOT CONSTRUCTION DETAILS N1, N2, & N4 FOR MATERIAL AND CONNECTION DETAIL.

SOUND BARRIER 1-2 - PLAN VIEW
SCALE: 1"= 40'-0"

THE LPA GROUP
A UNIT OF MICHAEL BAKER CORPORATION

THE LPA GROUP INCORPORATED
TRANSPORTATION CONSULTANTS
3595 ENGINEERING DRIVE
NORCROSS, GEORGIA 30092
(770) 263-9118

GEORGIA
DEPARTMENT OF TRANSPORTATION
ENGINEERING DIVISION-OFFICE OF BRIDGES AND STRUCTURES

SOUND BARRIER NO. 1-2 LAYOUT
SCALE: AS SHOWN
I-20 CD LANES
DEKALB COUNTY
0009542
DECEMBER 2011

DATE	REVISIONS	BY

DRAWING NO. 33-13
WALL SHEET 2 OF 9

DESIGNED BSB | CHECKED ANZ | REVIEWED WEI/WMD
DRAWN BSB | DESIGN GROUP AWB | APPROVED BFR

12/21/2011 10:30:15 AM R:\123300\Walls\noise wall\shop drawings\NW01-2-02.dgn