RELEASED FOR CONSTRUCTION: 12/05/11

STATE	PROJECT NUMBER	SHEET NO.	TOTAL SHEETS
GA.	0009542	485	759

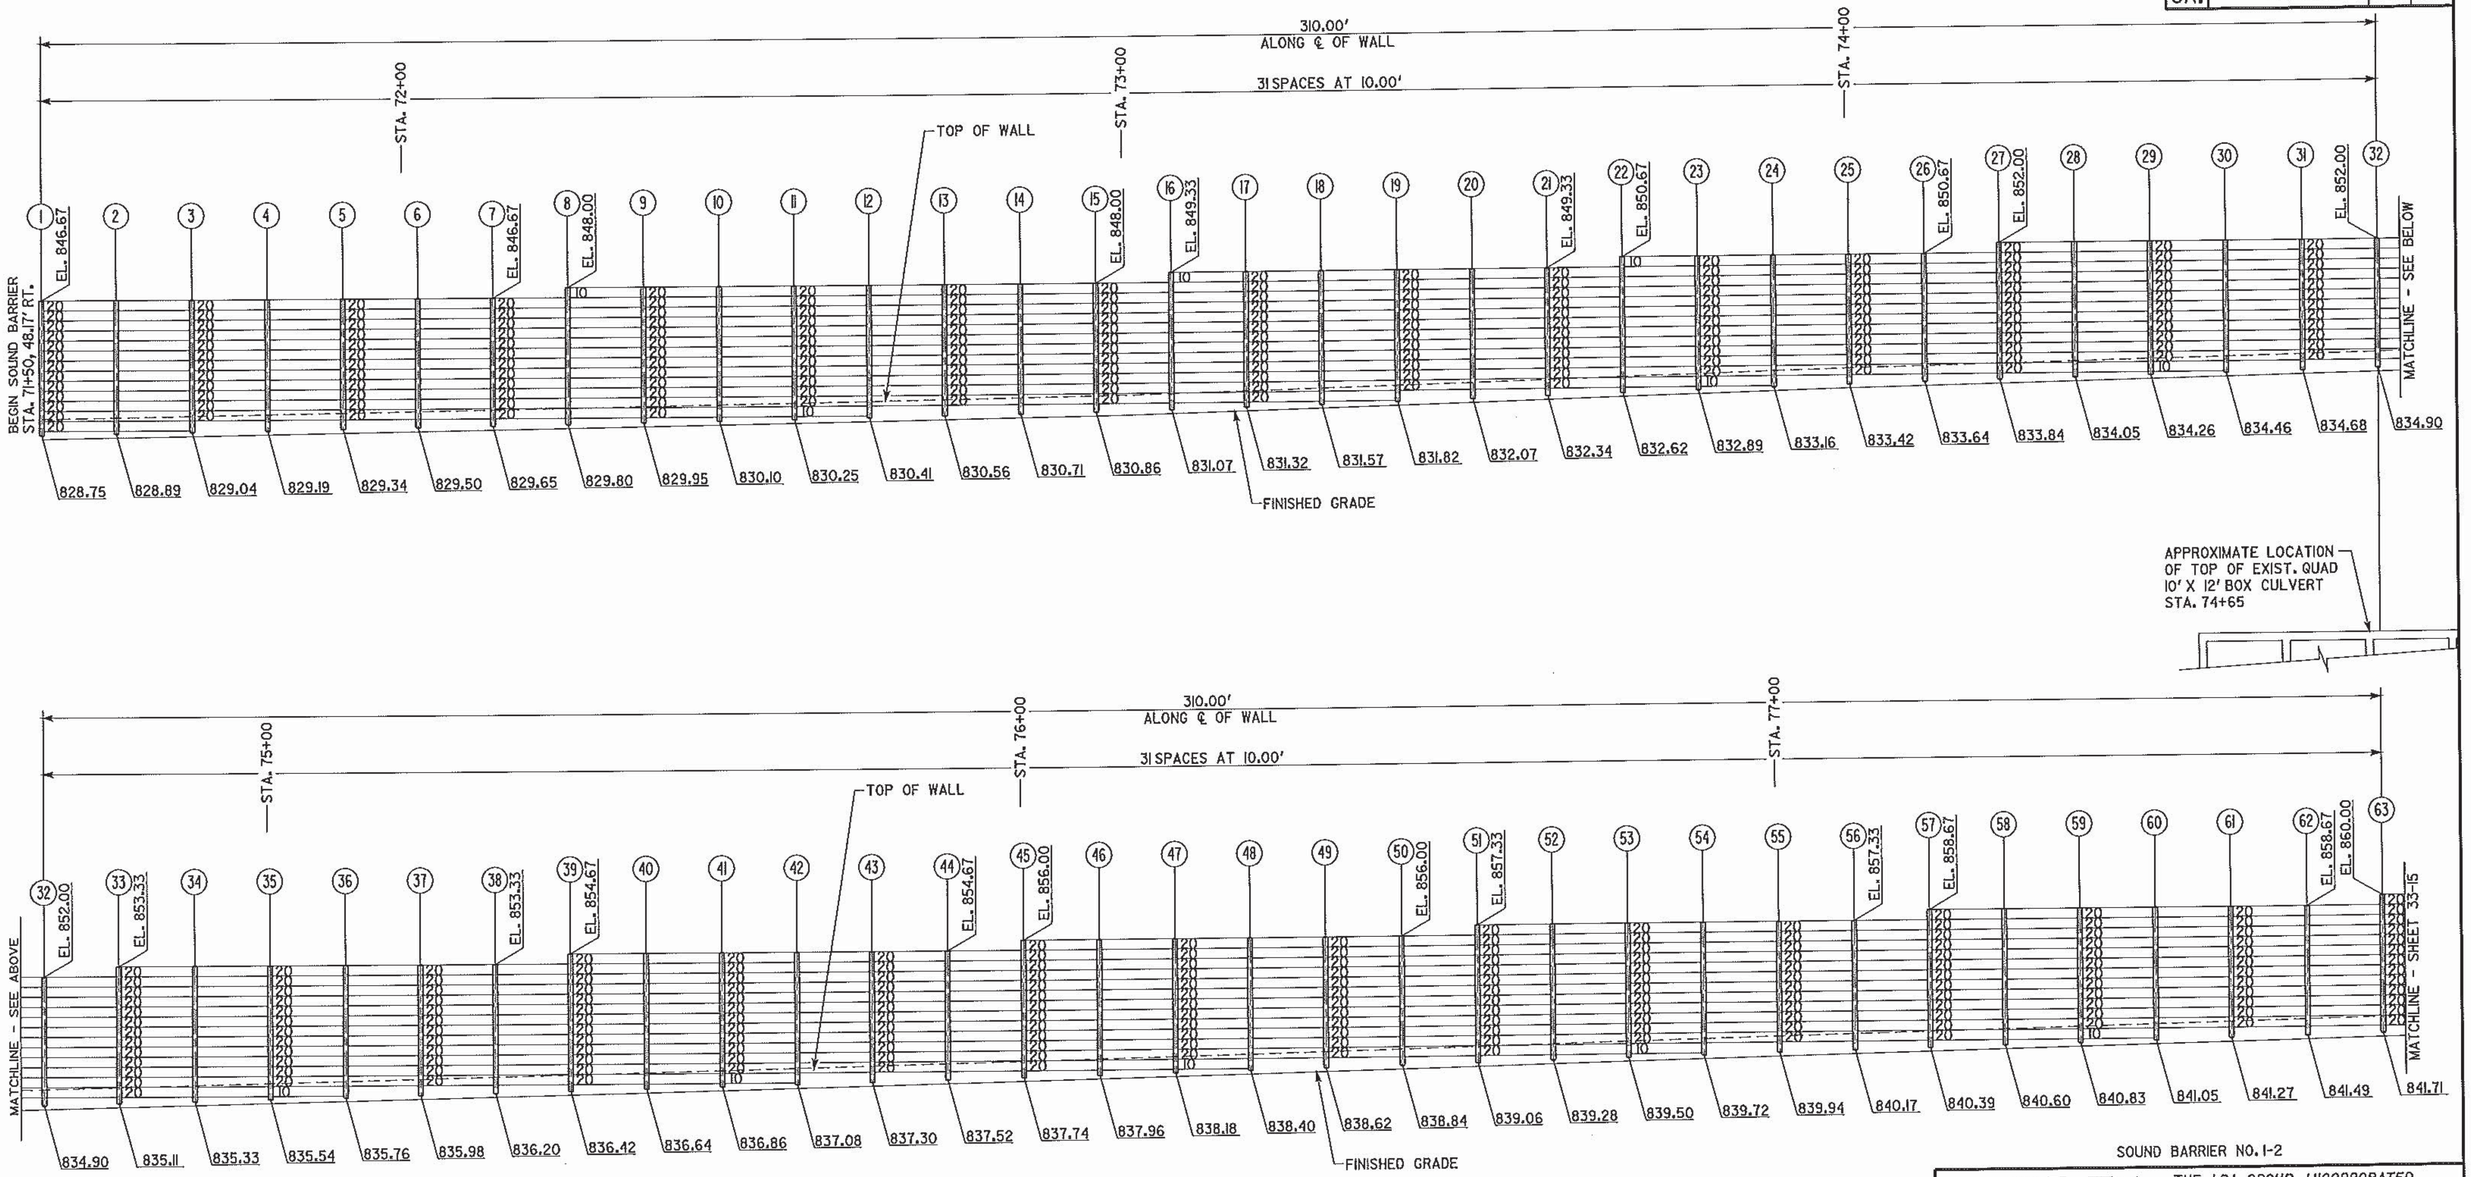

SOUND BARRIER NO. I-2

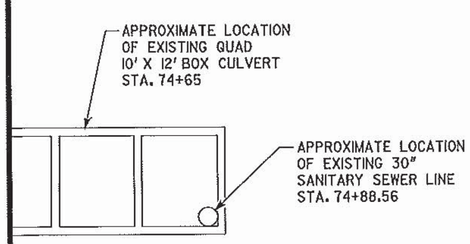

ELEVATION

LOOKING TOWARDS ROADWAY

SCALE: 1" = 10'-0"

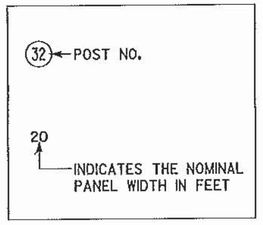

KEY

NOTES:
1. SEE DRAWING NO. 33-61 FOR POST SIZES
2. SEE GDOT CONSTRUCTION DETAILS N1, N2, & N4 FOR CAISSON AND CONNECTION DETAILS.

DRAWING NO.	REVISIONS	DATE	BY
33-14			
WALL SHEET 3 OF 9			

THE LPA GROUP
A UNIT OF MICHAEL BAKER CORPORATION

THE LPA GROUP INCORPORATED
TRANSPORTATION CONSULTANTS
3595 ENGINEERING DRIVE
NORCROSS, GEORGIA 30092
(770) 263-9110

GEORGIA
DEPARTMENT OF TRANSPORTATION
ENGINEERING DIVISION-OFFICE OF BRIDGES AND STRUCTURES

SOUND BARRIER NO. I-2 ENVELOPE

I-20 CD LANES

DEKALB COUNTY 0009542

SCALE: AS SHOWN DECEMBER 2011

DESIGNED BSB	CHECKED ANZ	REVIEWED WEI/WMO
DRAWN BSB	DESIGN GROUP AWB	APPROVED BFR

12/21/2011 10:30:27 AM R:\123300\Walls\noise wall\shop drawings\NW01-2-03e.dgn