STATE	PROJECT NUMBER	SHEET NO.	TOTAL SHEETS
GA.	0009542	486	759

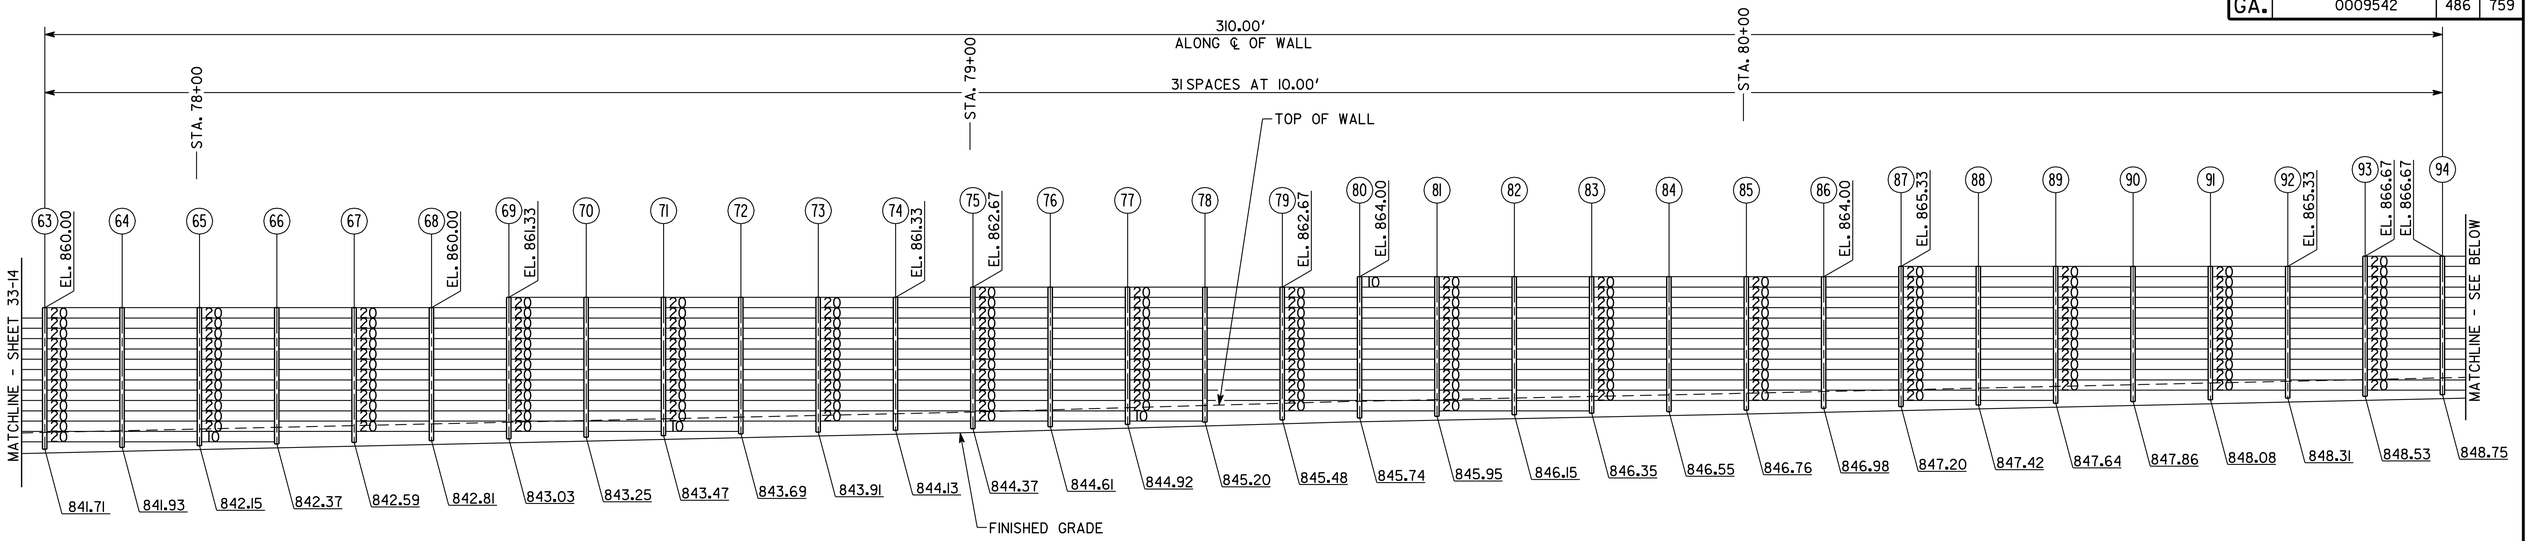

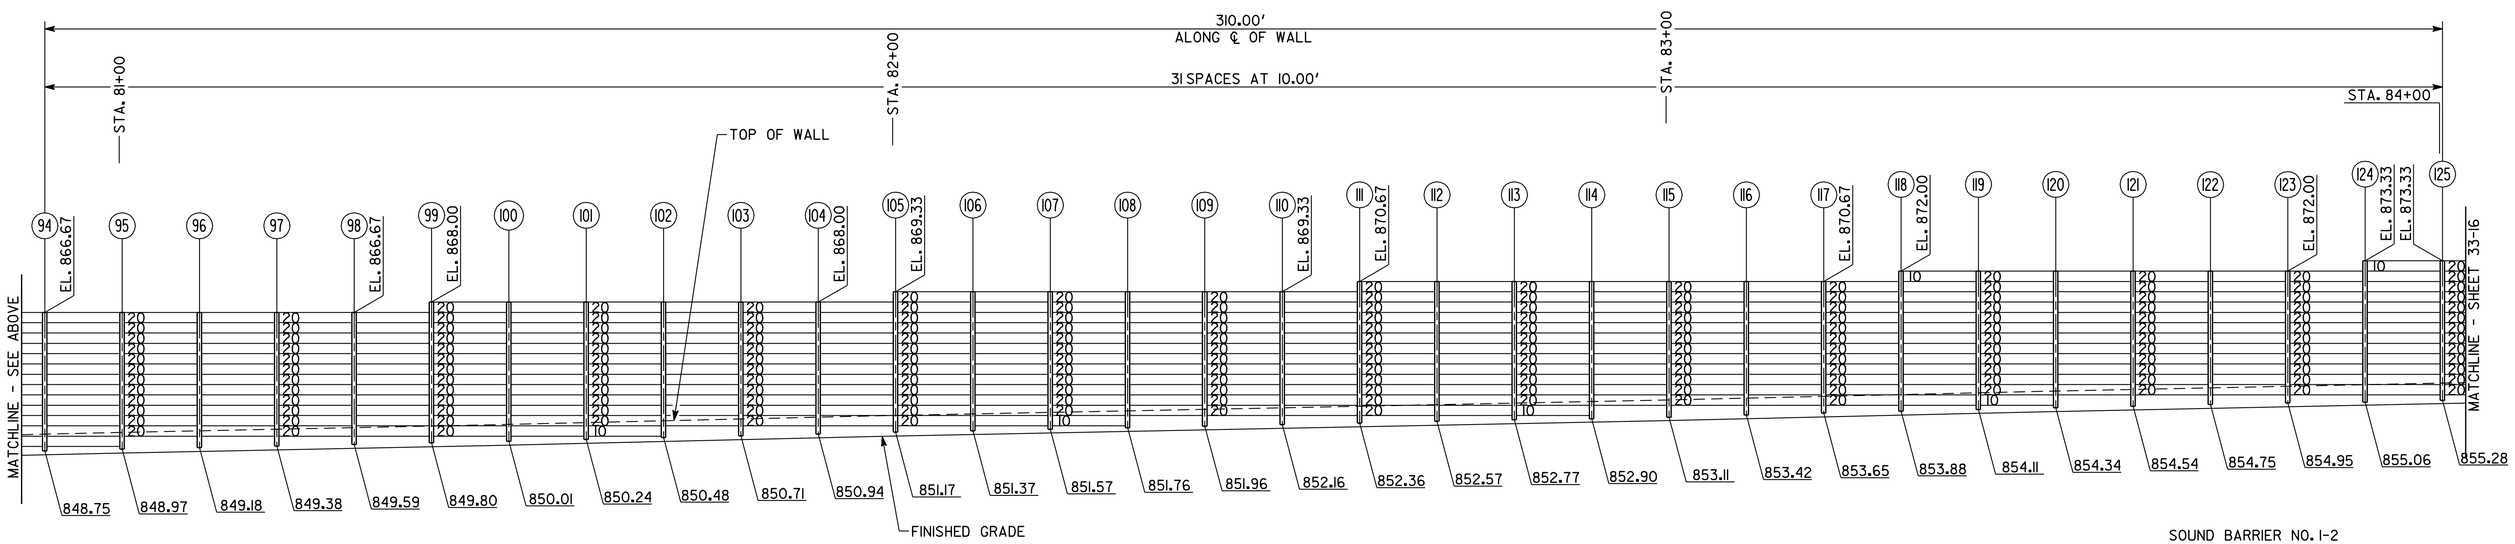

SOUND BARRIER NO. 1-2

ELEVATION

LOOKING TOWARDS ROADWAY
SCALE: 1" = 10'-0"

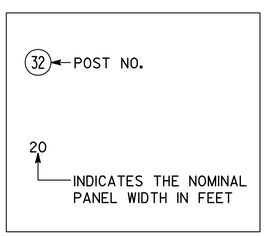

KEY

NOTES:
1. SEE DRAWING NO. 33-61 FOR POST SIZES
2. SEE GDOT CONSTRUCTION DETAILS N1, N2, & N4 FOR CAISSON AND CONNECTION DETAILS.

THE LPA GROUP
A UNIT OF MICHAEL BAKER CORPORATION
THE LPA GROUP INCORPORATED
TRANSPORTATION CONSULTANTS
3595 ENGINEERING DRIVE
NORCROSS, GEORGIA 30092
(770) 263-9118

GEORGIA
DEPARTMENT OF TRANSPORTATION
ENGINEERING DIVISION-OFFICE OF BRIDGES AND STRUCTURES

SOUND BARRIER NO. 1-2 ENVELOPE
I-20 CD LANES
DEKALB COUNTY 0009542

DATE	REVISIONS	BY

DRAWING NO. 33-15
WALL SHEET 4 OF 9

SCALE: AS SHOWN — DECEMBER 2011

DESIGNED BSB	CHECKED ANZ	REVIEWED WEI/WMD
DRAWN BSB	DESIGN GROUP AWB	APPROVED BFR