RELEASED FOR CONSTRUCTION: 12/05/11

| STATE | PROJECT NUMBER | SHEET NO. | TOTAL SHEETS |
|---|---|---|---|
| GA. | 0009542 | 490 | 759 |

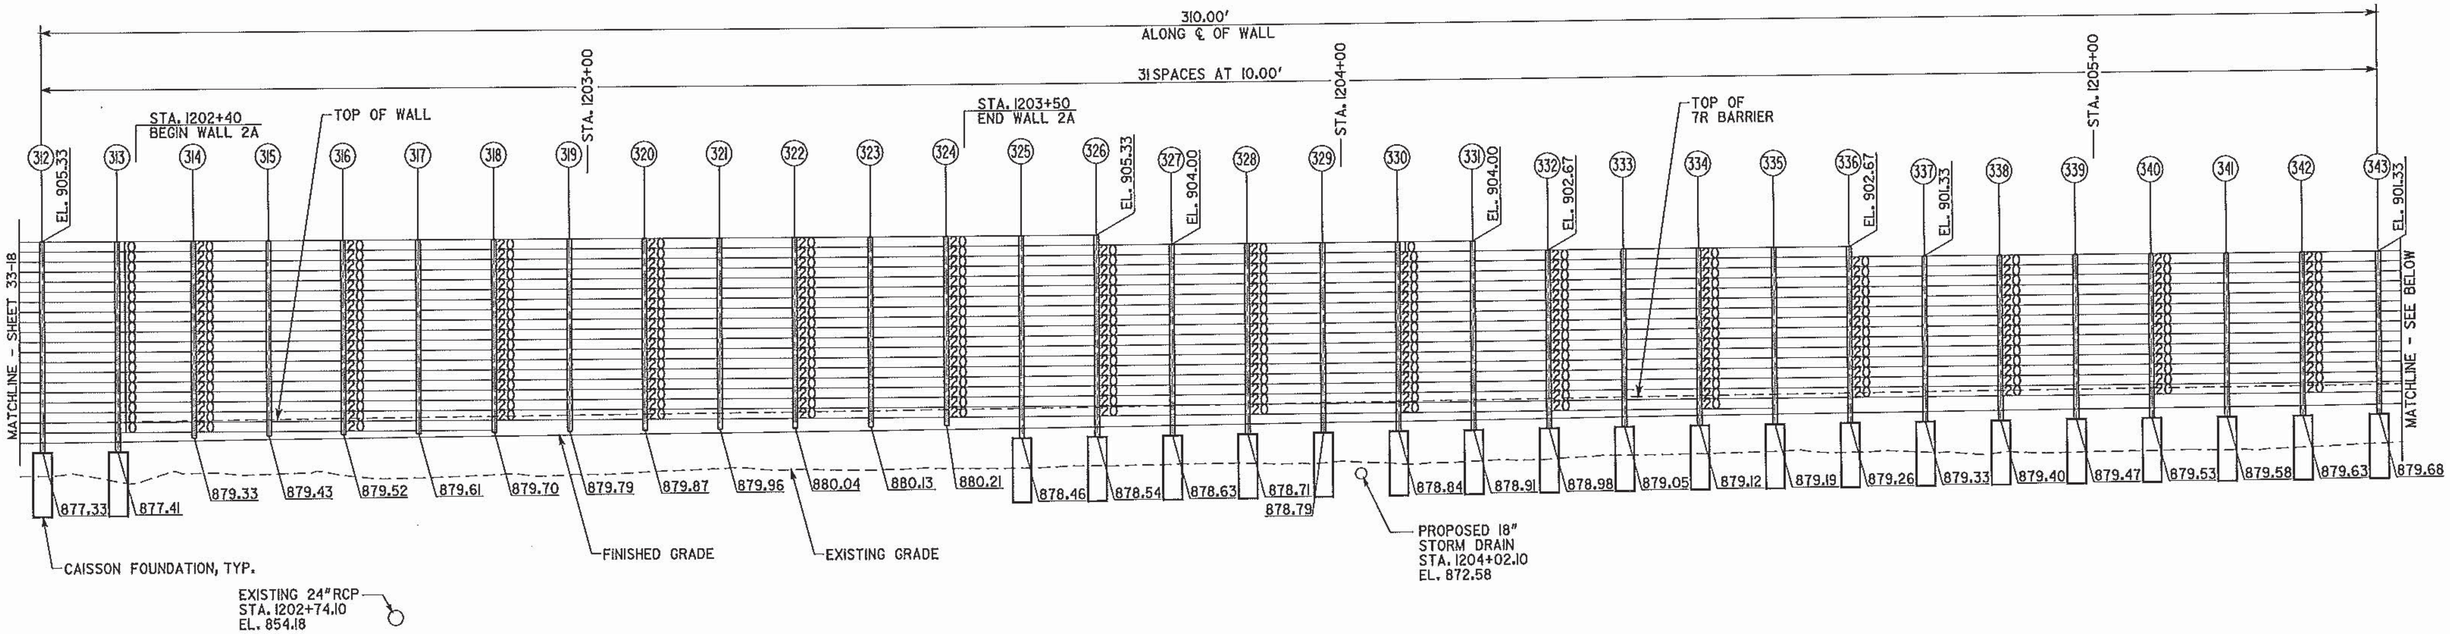


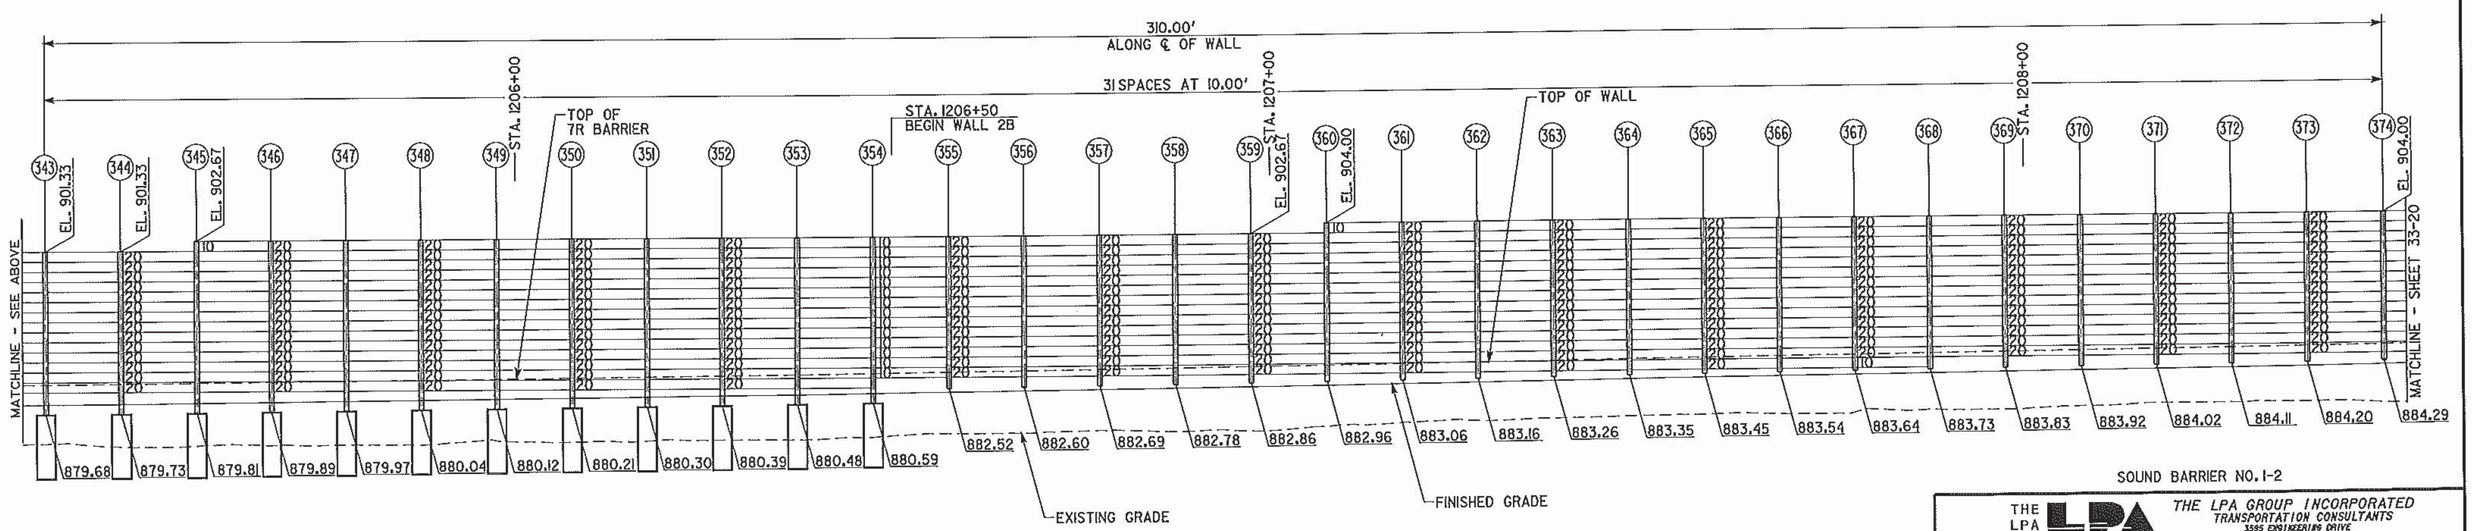


SOUND BARRIER NO. I-2

## ELEVATION

LOOKING TOWARDS ROADWAY
SCALE: 1" = 10'-0"

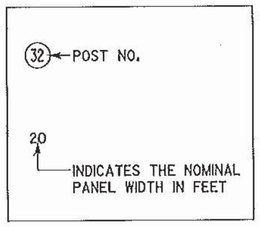


KEY

NOTES:
1. SEE DRAWING NO. 33-61 FOR POST SIZES
2. SEE GDOT CONSTRUCTION DETAILS N1, N2, & N4 FOR CAISSON AND CONNECTION DETAILS.

THE LPA GROUP
A UNIT OF MICHAEL BAKER CORPORATION

THE LPA GROUP INCORPORATED
TRANSPORTATION CONSULTANTS
3595 ENGINEERING DRIVE
NORCROSS, GEORGIA 30092
(770) 263-9118

GEORGIA
DEPARTMENT OF TRANSPORTATION
ENGINEERING DIVISION-OFFICE OF BRIDGES AND STRUCTURES

SOUND BARRIER NO. I-2 ENVELOPE
I-20 CD LANES
DEKALB COUNTY 0009542

SCALE: AS SHOWN DECEMBER 2011

DESIGNED BSB CHECKED ANZ REVIEWED WEI/WMD
DRAWN BSB DESIGN GROUP AWB APPROVED BFR

| REVISIONS | BY | DATE |
|---|---|---|
| | | |

DRAWING NO. 33-19
WALL SHEET 8 OF 9

12/21/2011 10:31:34 AM R:\123300\Walls\noise wall\shop drawings\NW01-2-08a.dgn