RELEASED FOR CONSTRUCTION: 12/05/11

STATE	PROJECT NUMBER	SHEET NO.	TOTAL SHEETS
GA.	0009542	505	759

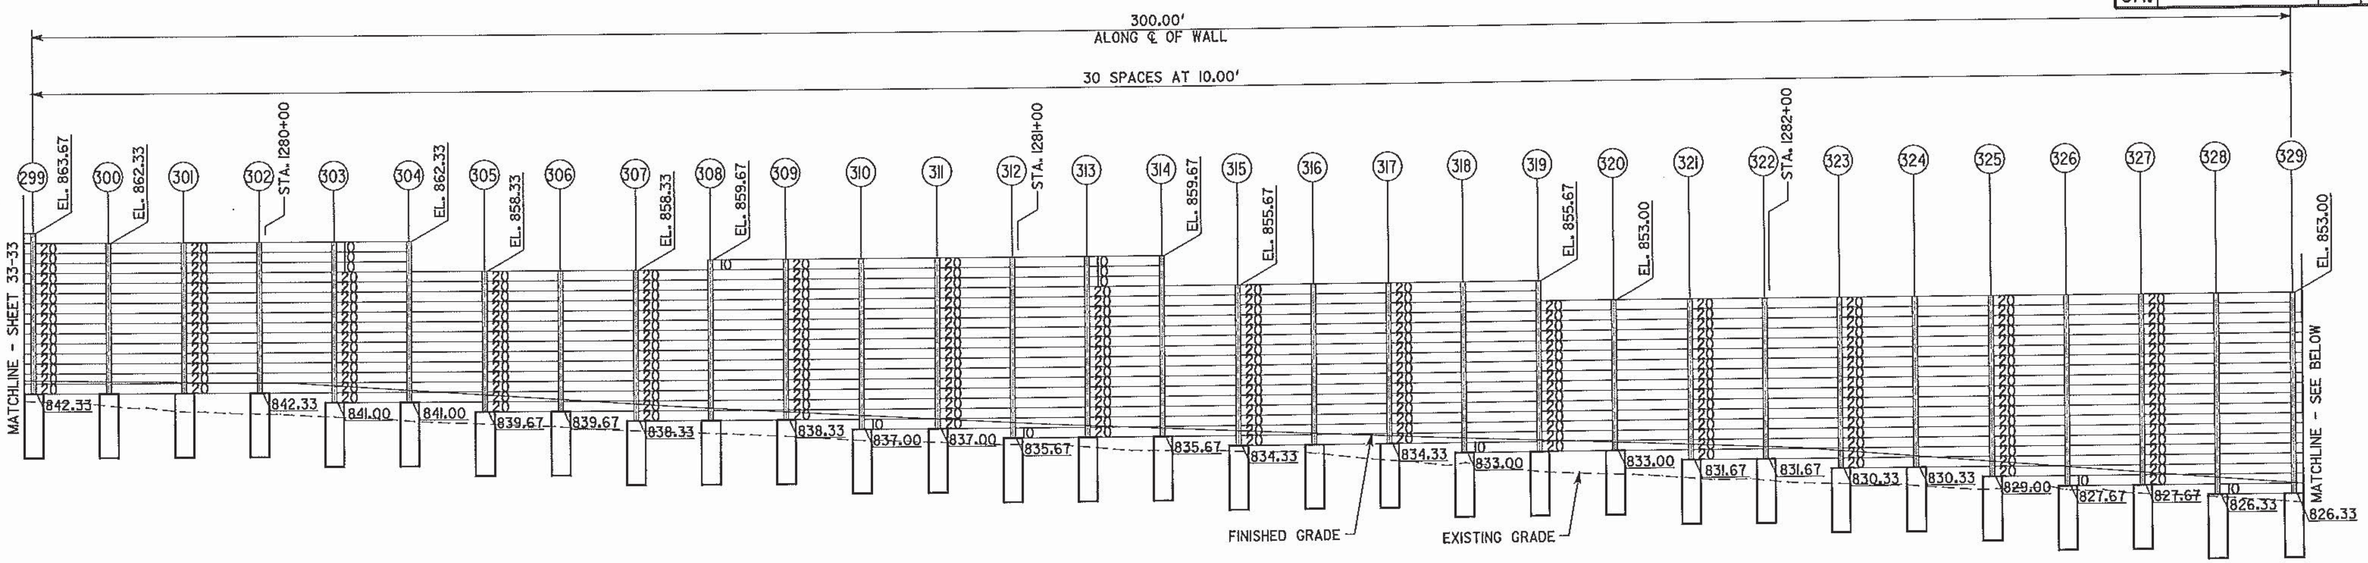

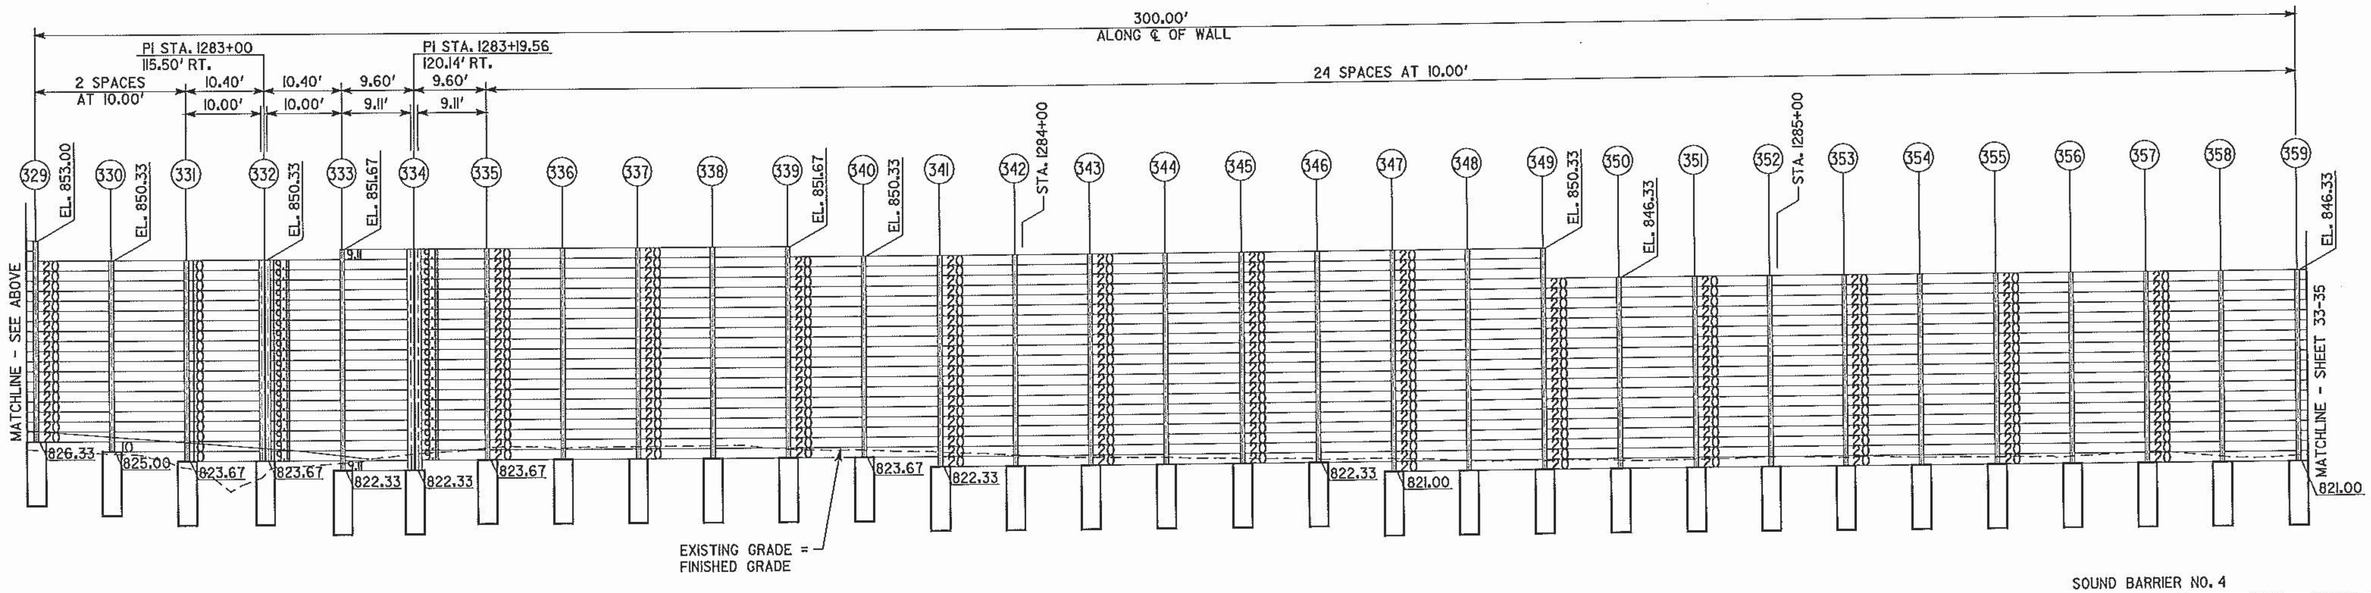

SOUND BARRIER NO. 4

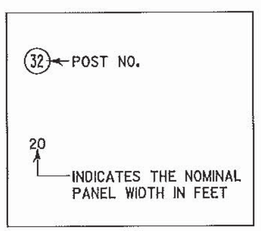

KEY

NOTES:
1. SEE DRAWING NO. 33-67 FOR POST SIZES
2. SEE GDOT CONSTRUCTION DETAILS N1, N2, & N4 FOR CAISSON AND CONNECTION DETAILS.

ELEVATION
LOOKING TOWARDS ROADWAY
SCALE: 1" = 10'-0"

THE LPA GROUP
A UNIT OF MICHAEL BAKER CORPORATION
THE LPA GROUP INCORPORATED
TRANSPORTATION CONSULTANTS
3535 ENGINEERING DRIVE
NORCROSS, GEORGIA 30092
(770) 263-9118

GEORGIA
DEPARTMENT OF TRANSPORTATION
ENGINEERING DIVISION-OFFICE OF BRIDGES AND STRUCTURES

SOUND BARRIER NO. 4 ENVELOPE
I-20 CD LANES
DEKALB COUNTY 0009542

SCALE: AS SHOWN DECEMBER 2011

DATE	REVISIONS	BY

DRAWING NO. 33-34
WALL SHEET 9 OF 12

DESIGNED BSB | CHECKED ANZ | REVIEWED WEJ/WMO
DRAWN BSB | DESIGN GROUP AWB | APPROVED BFR

12/21/2011 10:35:01 AM R:\123300\Walls\noise wall\shop drawings\NW04-09e.dgn