RELEASED FOR CONSTRUCTION: 12/05/11

STATE	PROJECT NUMBER	SHEET NO.	TOTAL SHEETS
GA.	0009542	517	759

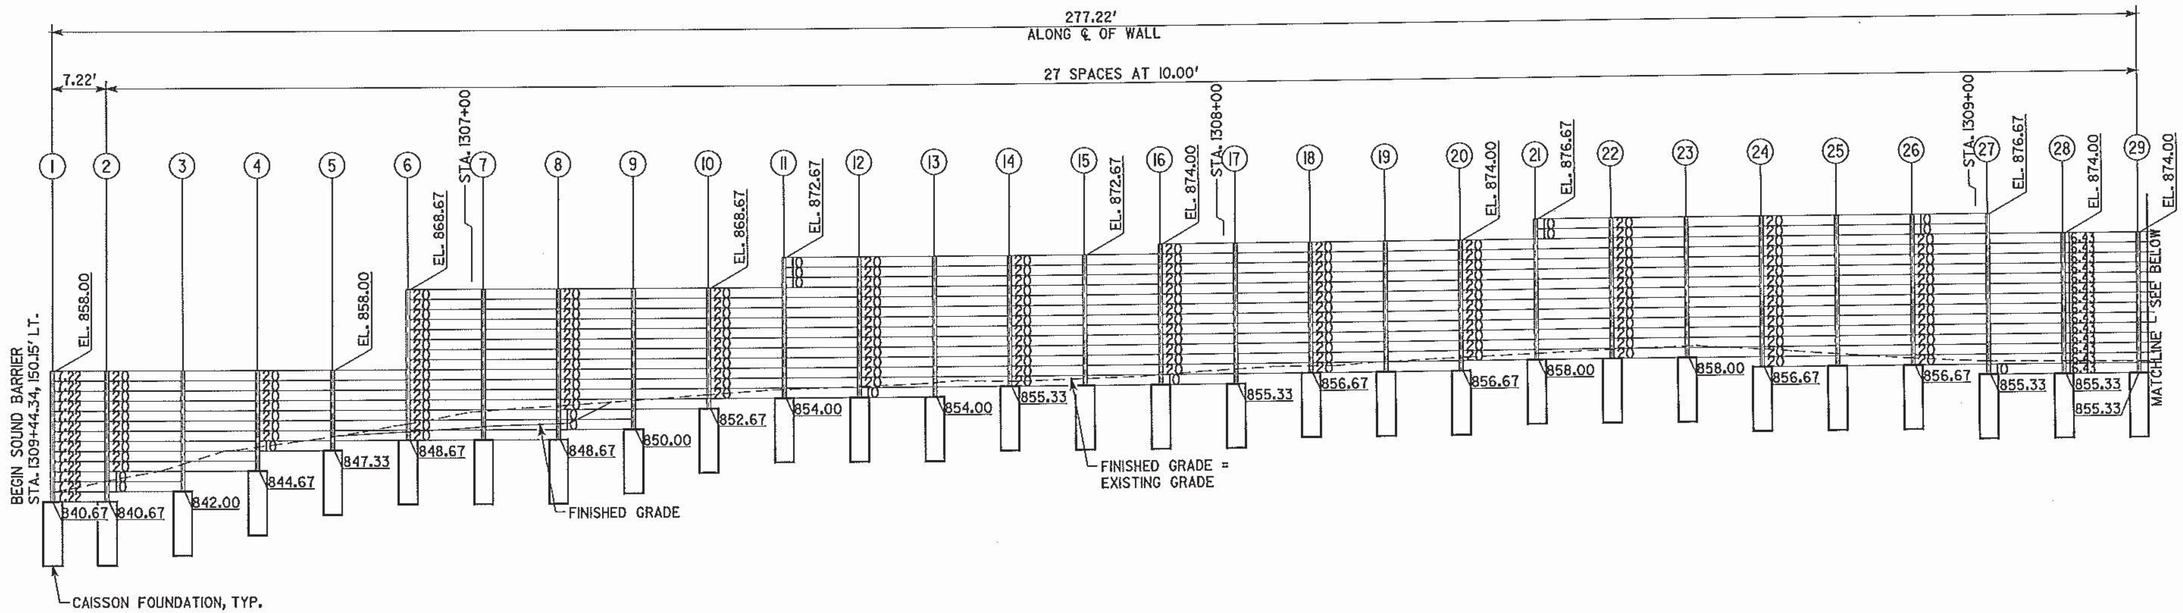

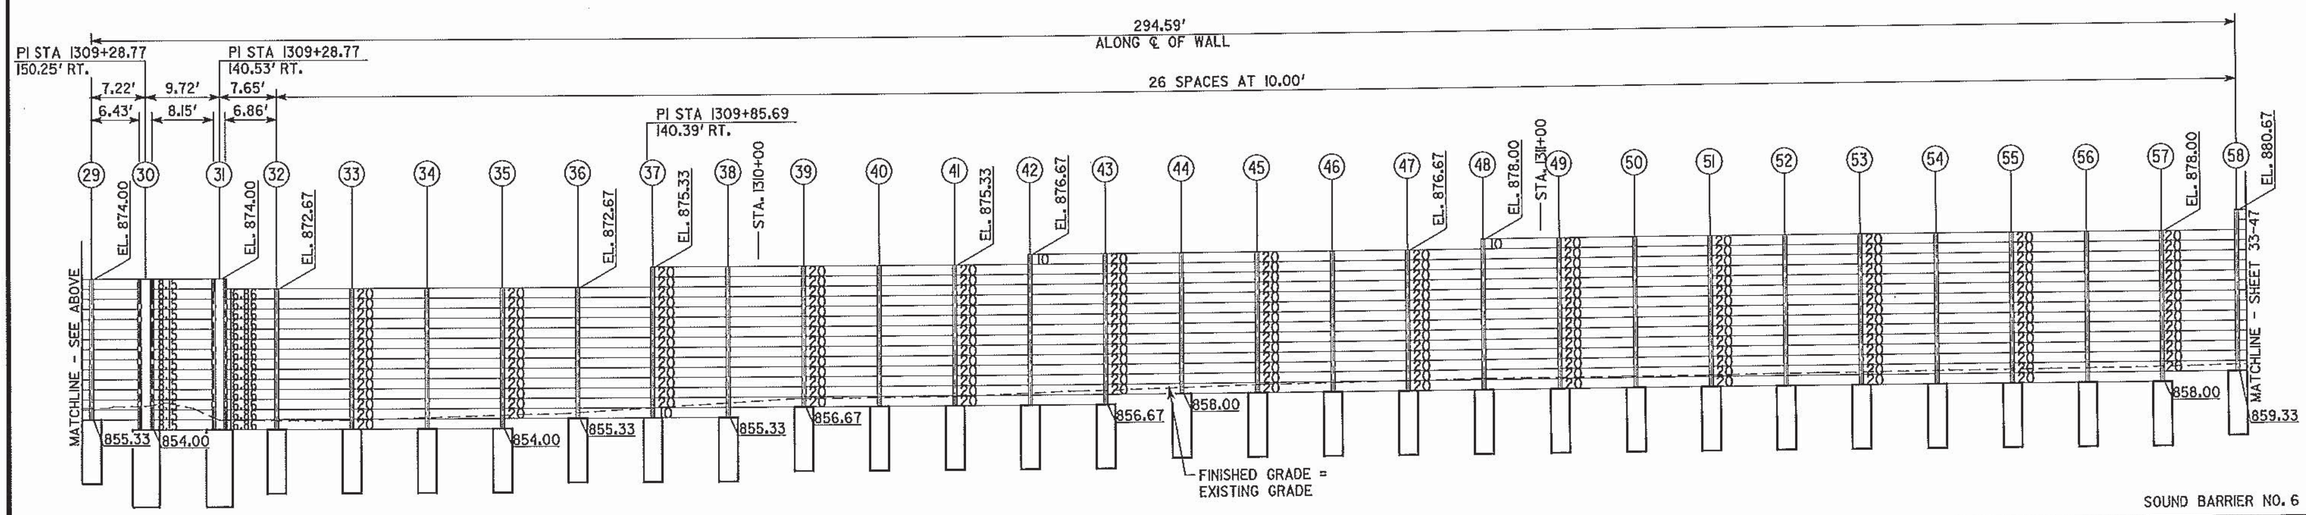

SOUND BARRIER NO. 6

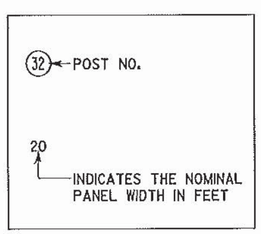

KEY

NOTES:
1. SEE DRAWING NO. 33-75 FOR POST SIZES
2. SEE GDOT CONSTRUCTION DETAILS N1, N2, & N4 FOR CAISSON AND CONNECTION DETAILS.

ELEVATION
LOOKING TOWARD ROADWAY
SCALE: 1" = 10'-0"

THE LPA GROUP
A UNIT OF MICHAEL BAKER CORPORATION

THE LPA GROUP INCORPORATED
TRANSPORTATION CONSULTANTS
3695 ENGINEERING DRIVE
NORCROSS, GEORGIA 30092
(770) 263-9118

GEORGIA
DEPARTMENT OF TRANSPORTATION
ENGINEERING DIVISION-OFFICE OF BRIDGES AND STRUCTURES

SOUND BARRIER NO. 6 ENVELOPE
I-20 CD LANES
DEKALB COUNTY 0009542

SCALE: AS SHOWN DECEMBER 2011

DESIGNED BSB
DRAWN BSB
CHECKED ANZ
DESIGN GROUP AWB
REVIEWED WEI/WMD
APPROVED BFR

REVISIONS | DATE | BY

DRAWING NO. 33-46
WALL SHEET 3 OF 9

12/21/2011 10:37:22 AM R:\123300\Walls\noise wall\shop drawings\NW06-03e.dgn