RELEASED FOR CONSTRUCTION: 12/05/11

STATE	PROJECT NUMBER	SHEET NO.	TOTAL SHEETS
GA.	0009542	526	759

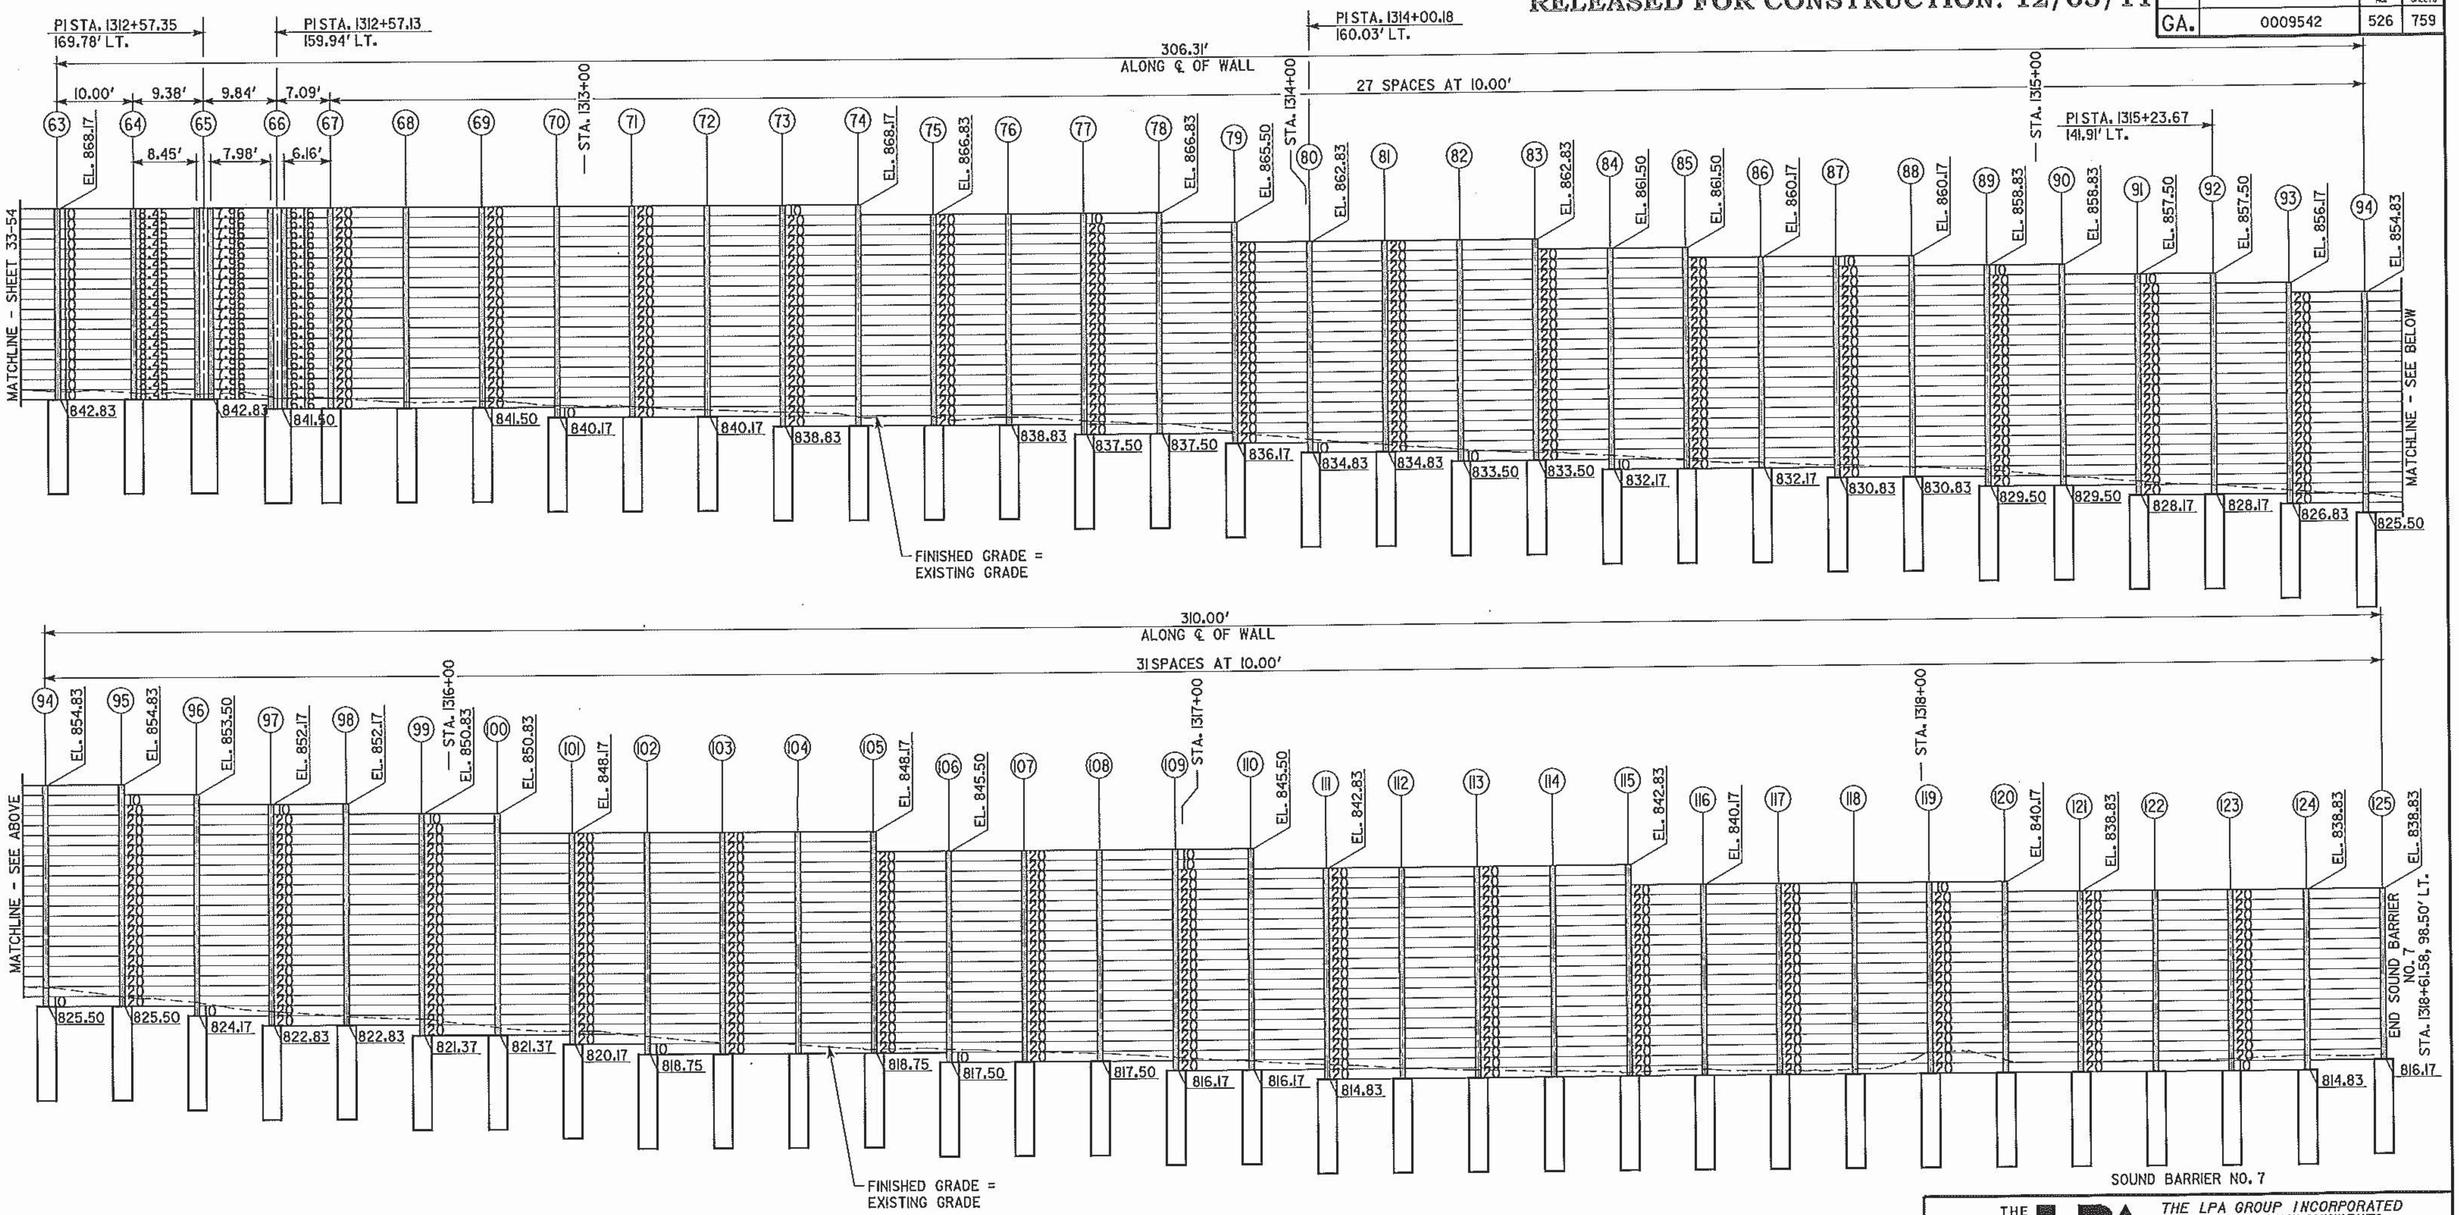

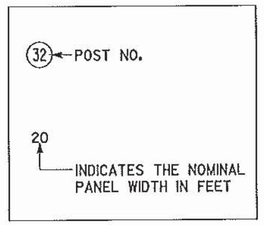

KEY

ELEVATION
LOOKING TOWARDS ROADWAY
SCALE: 1" = 10'-0"

NOTES:
1. SEE DRAWING NO. 33-79 FOR POST SIZES
2. SEE GDOT CONSTRUCTION DETAILS N1, N2, & N4 FOR CAISSON AND CONNECTION DETAILS.

THE LPA GROUP
A UNIT OF MICHAEL BAKER CORPORATION

THE LPA GROUP INCORPORATED
TRANSPORTATION CONSULTANTS
3595 ENGINEERING DRIVE
NORCROSS, GEORGIA 30092
(770) 263-9118

GEORGIA
DEPARTMENT OF TRANSPORTATION
ENGINEERING DIVISION-OFFICE OF BRIDGES AND STRUCTURES

SOUND BARRIER NO. 7 ENVELOPE
I-20 CD LANES
DEKALB COUNTY 0009542

SCALE: AS SHOWN DECEMBER 2011

DRAWING NO. 33-55
WALL SHEET 3 OF 3

BY	REVISIONS	DATE

DESIGNED BSB | DRAWN BSB | CHECKED ANZ | DESIGN GROUP AWB | REVIEWED WEI/WMD | APPROVED BFR

12/21/2011 10:39:15 AM R:\123300\Walls\noise wall\shop drawings\NW07-03e.dgn