STATE	PROJECT NUMBER	SHEET NO.	TOTAL SHEETS
GA	0009542	560	759

RELEASED FOR CONSTRUCTION - 12/05/11

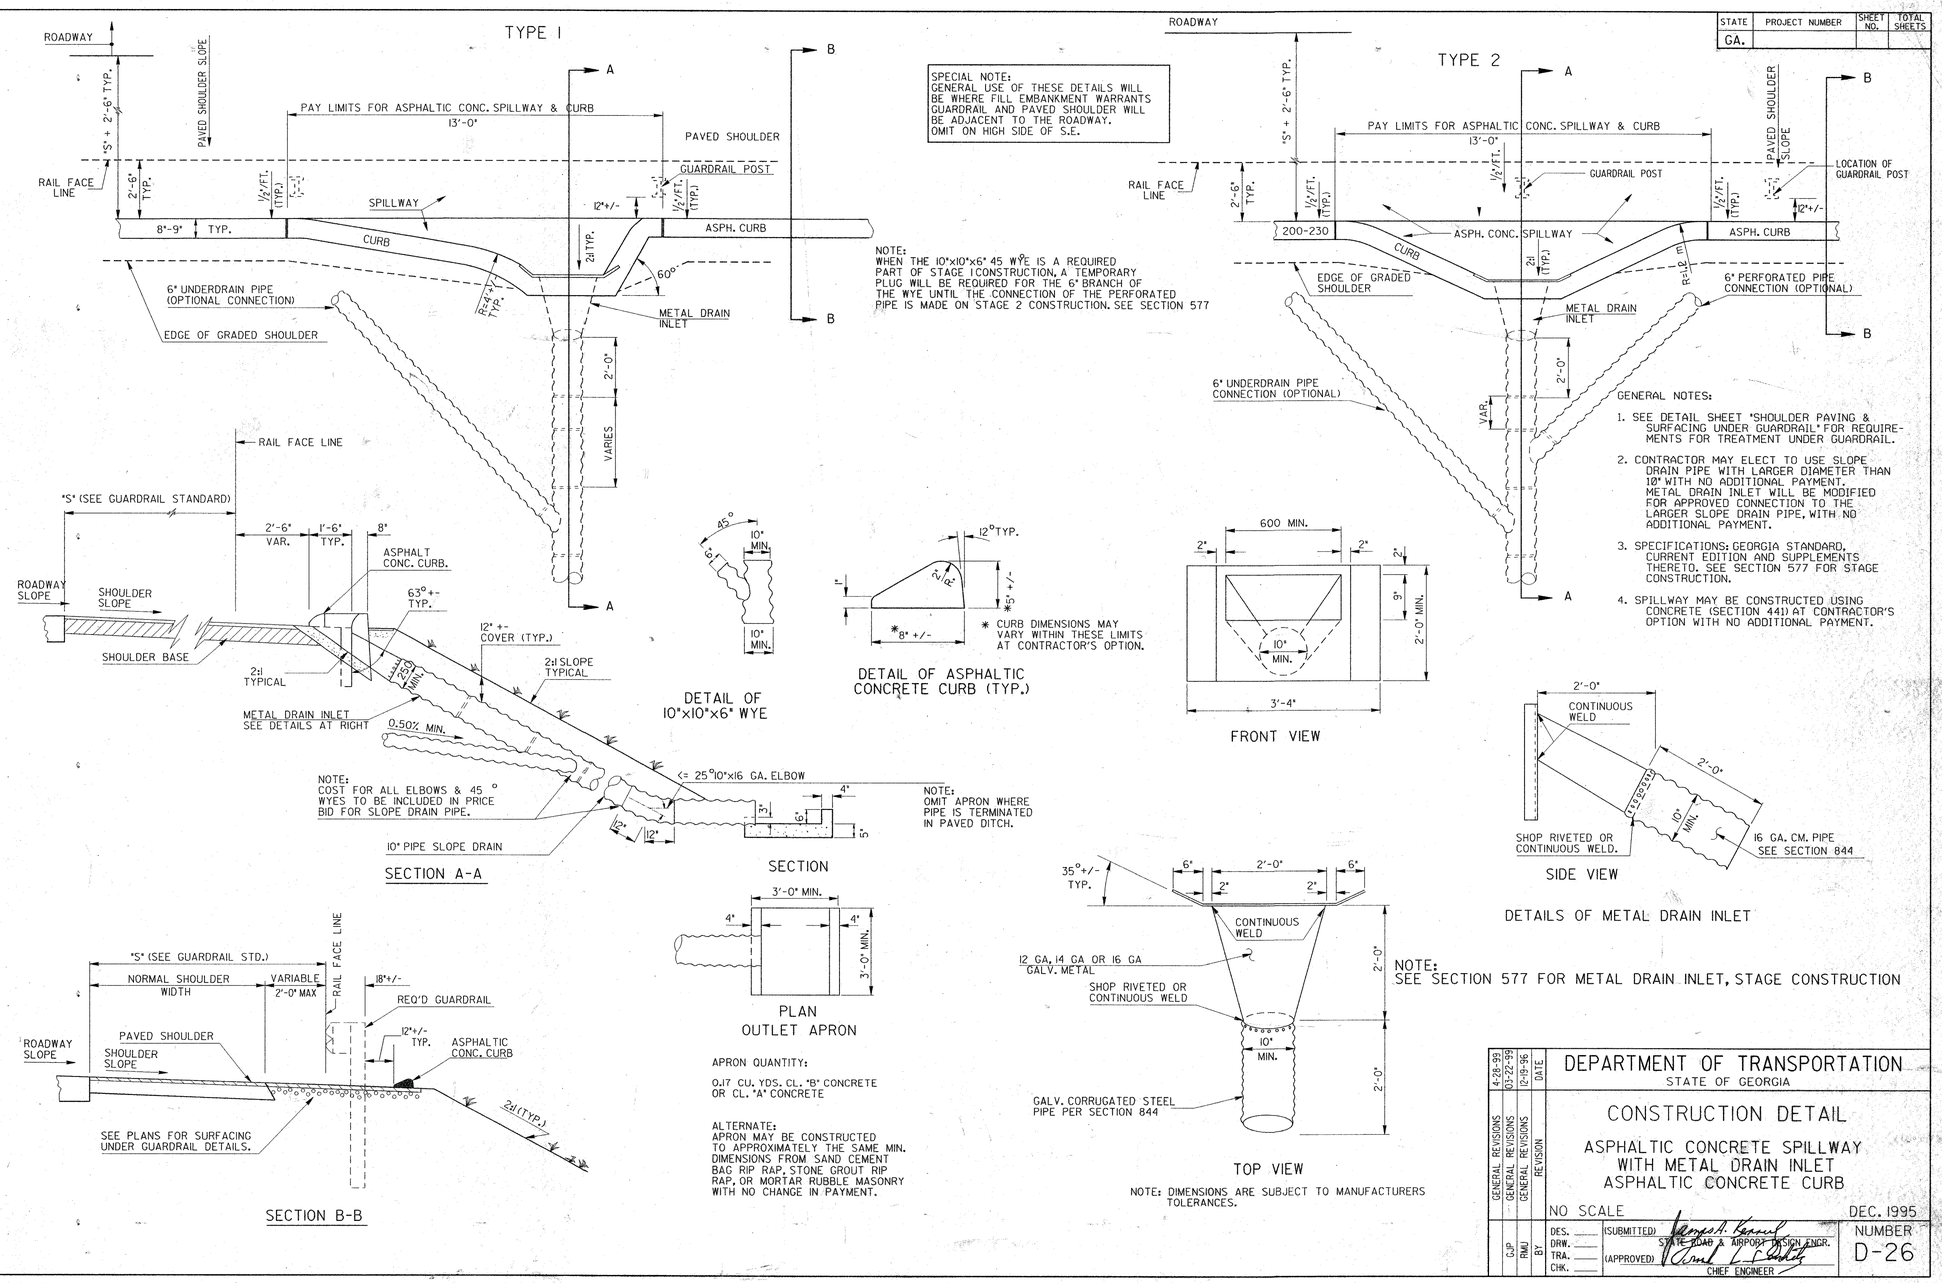

STATE	PROJECT NUMBER	SHEET NO.	TOTAL SHEETS
GA.			

REVISION	DATE
GENERAL REVISIONS	4-28-99
GENERAL REVISIONS	03-22-99
GENERAL REVISIONS	12-19-96

BY: CJP RMU

DEPARTMENT OF TRANSPORTATION
STATE OF GEORGIA

CONSTRUCTION DETAIL

ASPHALTIC CONCRETE SPILLWAY WITH METAL DRAIN INLET ASPHALTIC CONCRETE CURB

NO SCALE DEC. 1995

DES. ____ DRW. ____ TRA. ____ CHK. ____

(SUBMITTED) STATE ROAD & AIRPORT DESIGN ENGR.

(APPROVED) CHIEF ENGINEER

NUMBER D-26

THE LPA GROUP
TRANSPORTATION CONSULTANTS
3595 ENGINEERING DRIVE
NORCROSS, GEORGIA 30092
(770) 263-9118

REVISION DATES

STATE OF GEORGIA
DEPARTMENT OF TRANSPORTATION
OFFICE: INNOVATIVE PROGRAM DELIVERY
CONSTRUCTION DETAILS

DRAWING No. 40-007