RELEASED FOR CONSTRUCTION - 12/05/11

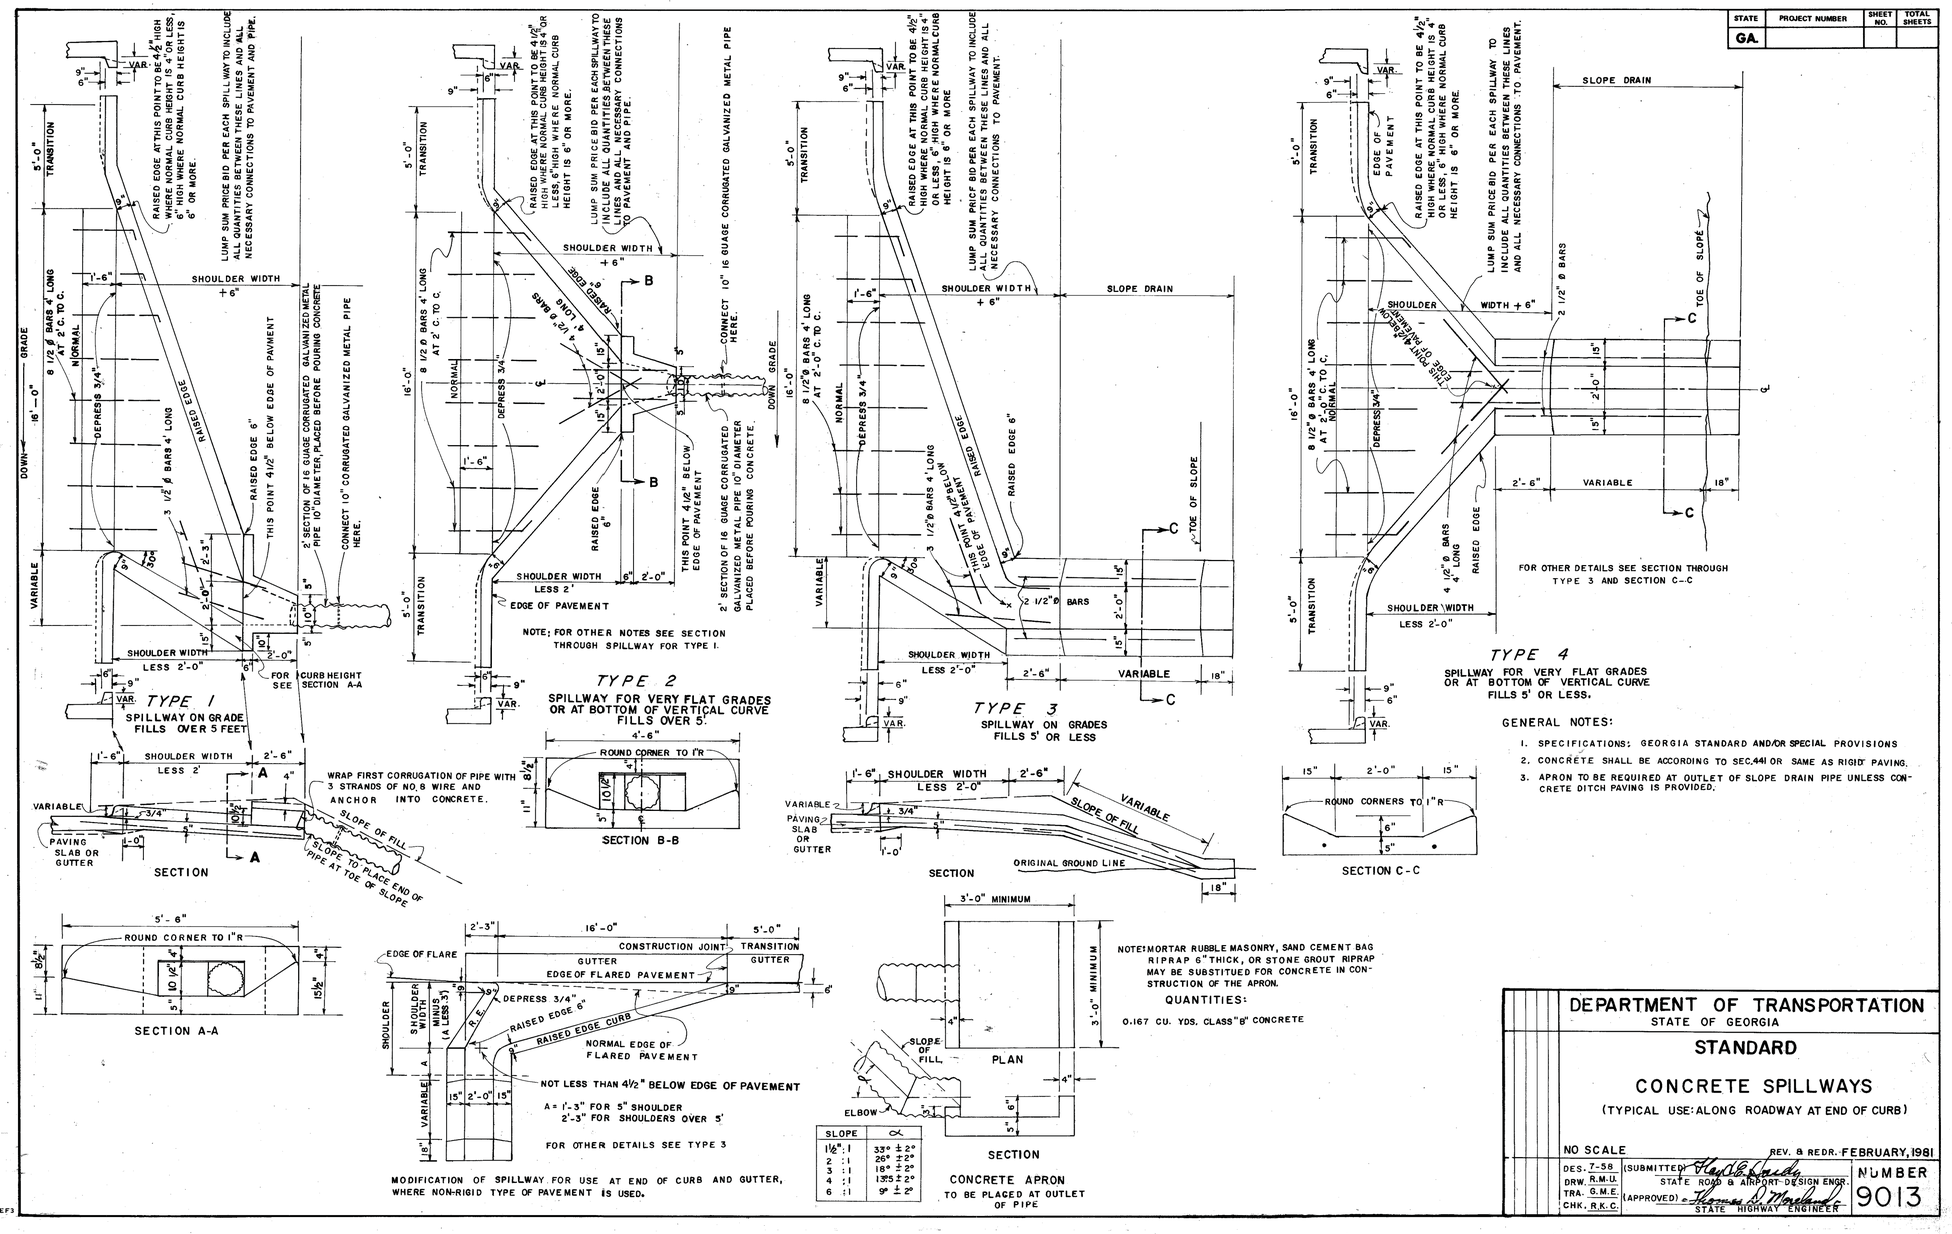

SLOPE	∝
1½ : 1	33° ± 2°
2 : 1	26° ± 2°
3 : 1	18° ± 2°
4 : 1	13°5 ± 2°
6 : 1	9° ± 2°

THE LPA GROUP
TRANSPORTATION CONSULTANTS
A UNIT OF MICHAEL BAKER CORPORATION
3595 ENGINEERING DRIVE
NORCROSS, GEORGIA 30092
(770) 263-9118

REVISION DATES

STATE OF GEORGIA
DEPARTMENT OF TRANSPORTATION
OFFICE: INNOVATIVE PROGRAM DELIVERY
GEORGIA STANDARDS

DRAWING No. 41-039