LED TRAFFIC SIGNAL HEADS

12" Heads

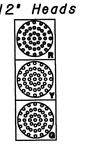

2, 4, 6, 8

PEDESTRIAN SIGNS & LED SIGNAL HEAD

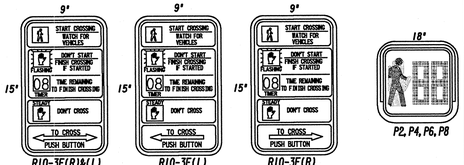

R10-3E(R)&(L) PEDESTRIAN SIGN | R10-3E(L) PEDESTRIAN SIGN | R10-3E(R) PEDESTRIAN SIGN | P2, P4, P6, P8

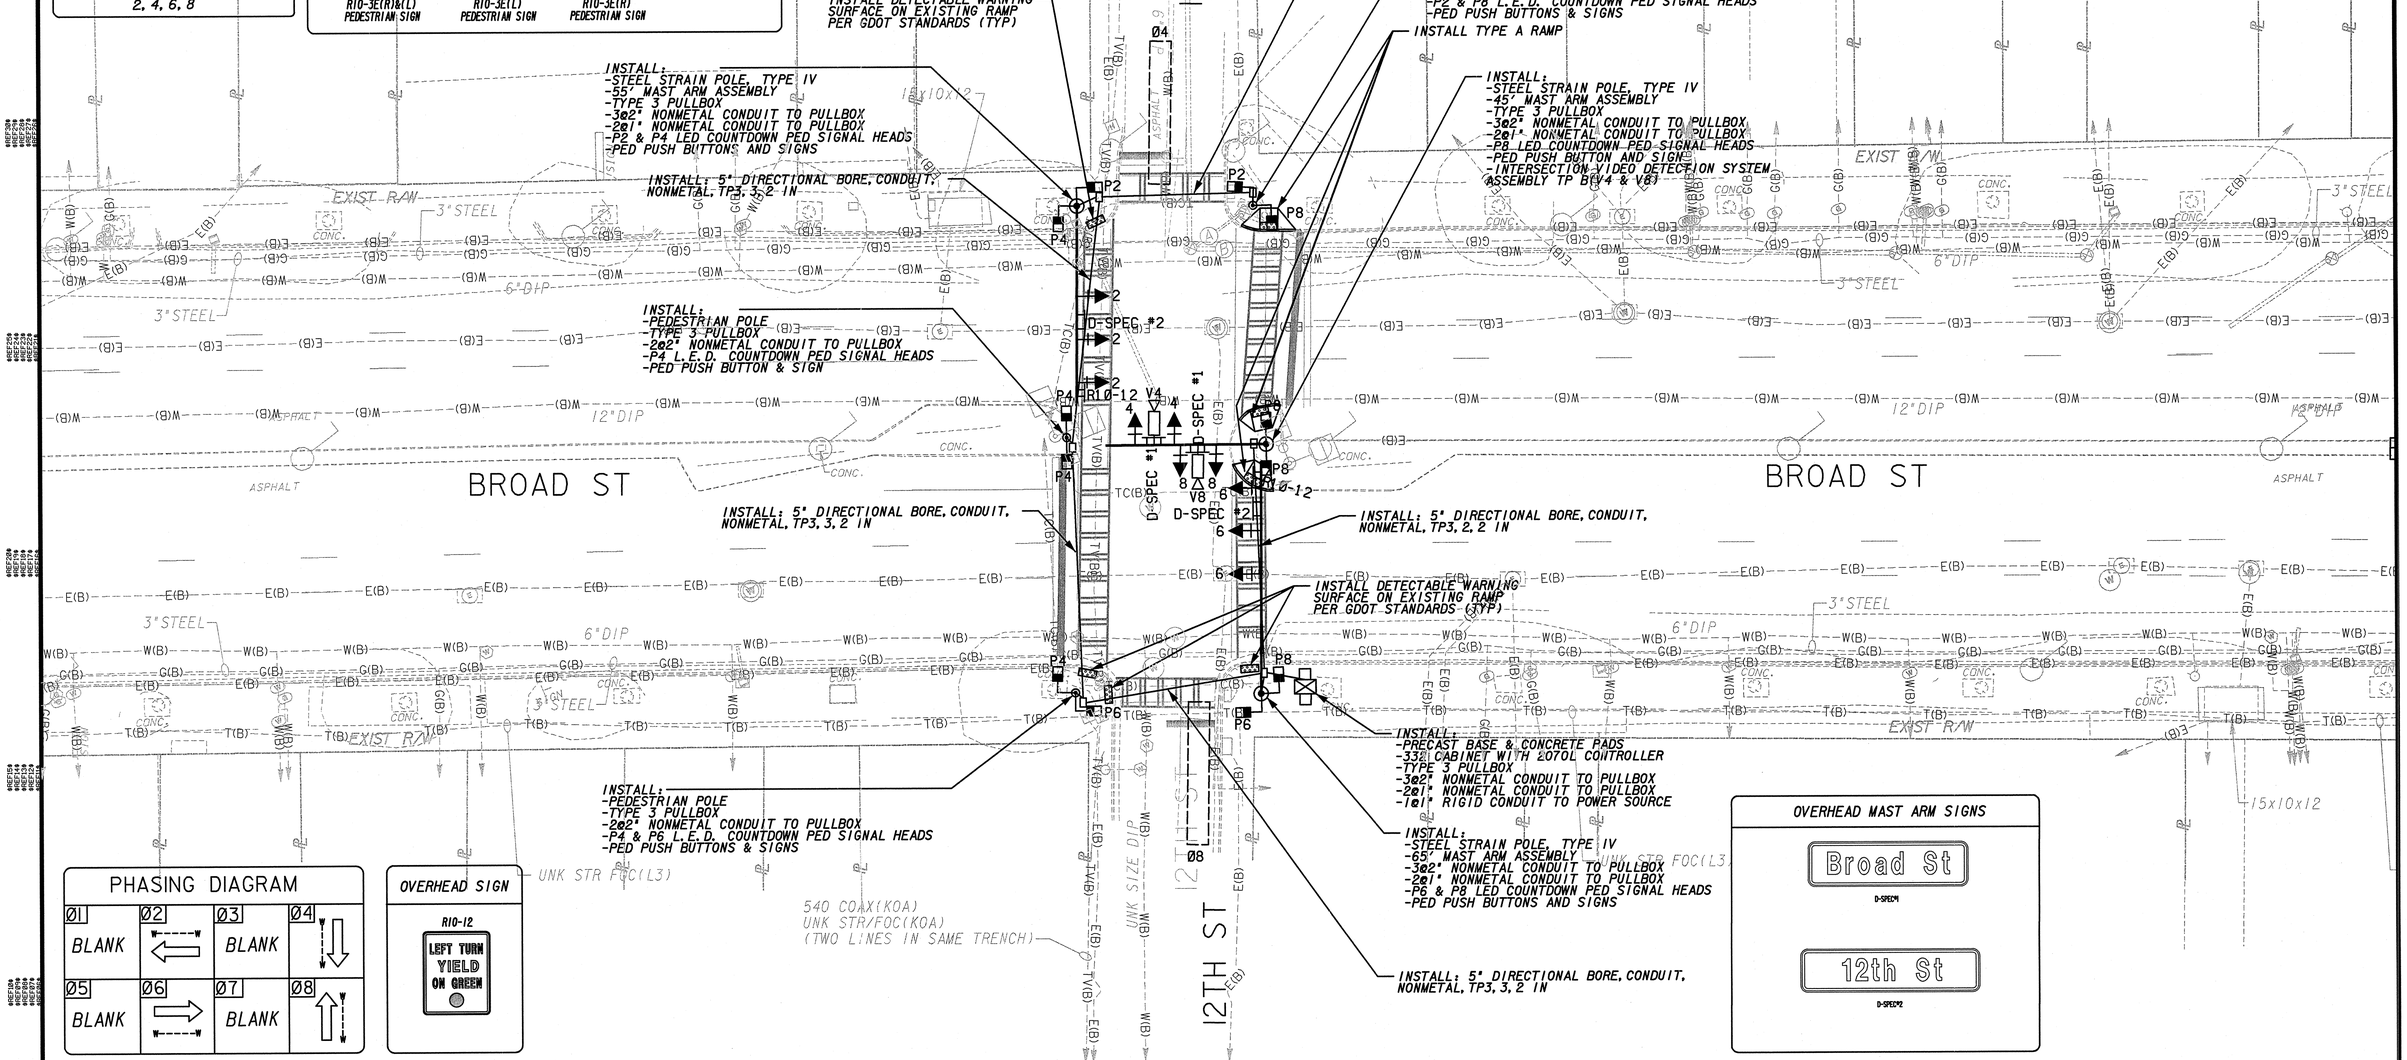

PHASING DIAGRAM

Ø1	Ø2	Ø3	Ø4
BLANK		BLANK	
Ø5	**Ø6**	**Ø7**	**Ø8**
BLANK		BLANK	

OVERHEAD SIGN

R10-12

LEFT TURN YIELD ON GREEN

OVERHEAD MAST ARM SIGNS

Broad St

D-SPEC#1

12th St

D-SPEC#2

URS

400 NORTHPARK TOWN CENTER
1000 ABERNATHY RD., N.E.
SUITE 900
ATLANTA, GA. 30328
TEL: (678) 808-8800 FAX: (678) 808-8400

SCALE IN FEET

0 20 40 80

REVISION DATES		
03/05/10		

STATE OF GEORGIA
DEPARTMENT OF TRANSPORTATION

BROAD STREET SIGNAL AND LIGHTING UPGRADES

TRAFFIC SIGNAL INSTALLATION NO. 1

BROAD ST AND 12TH ST

DRAWING No. 27-01

GPLAN
...\DGN\0575SG01a.dgn