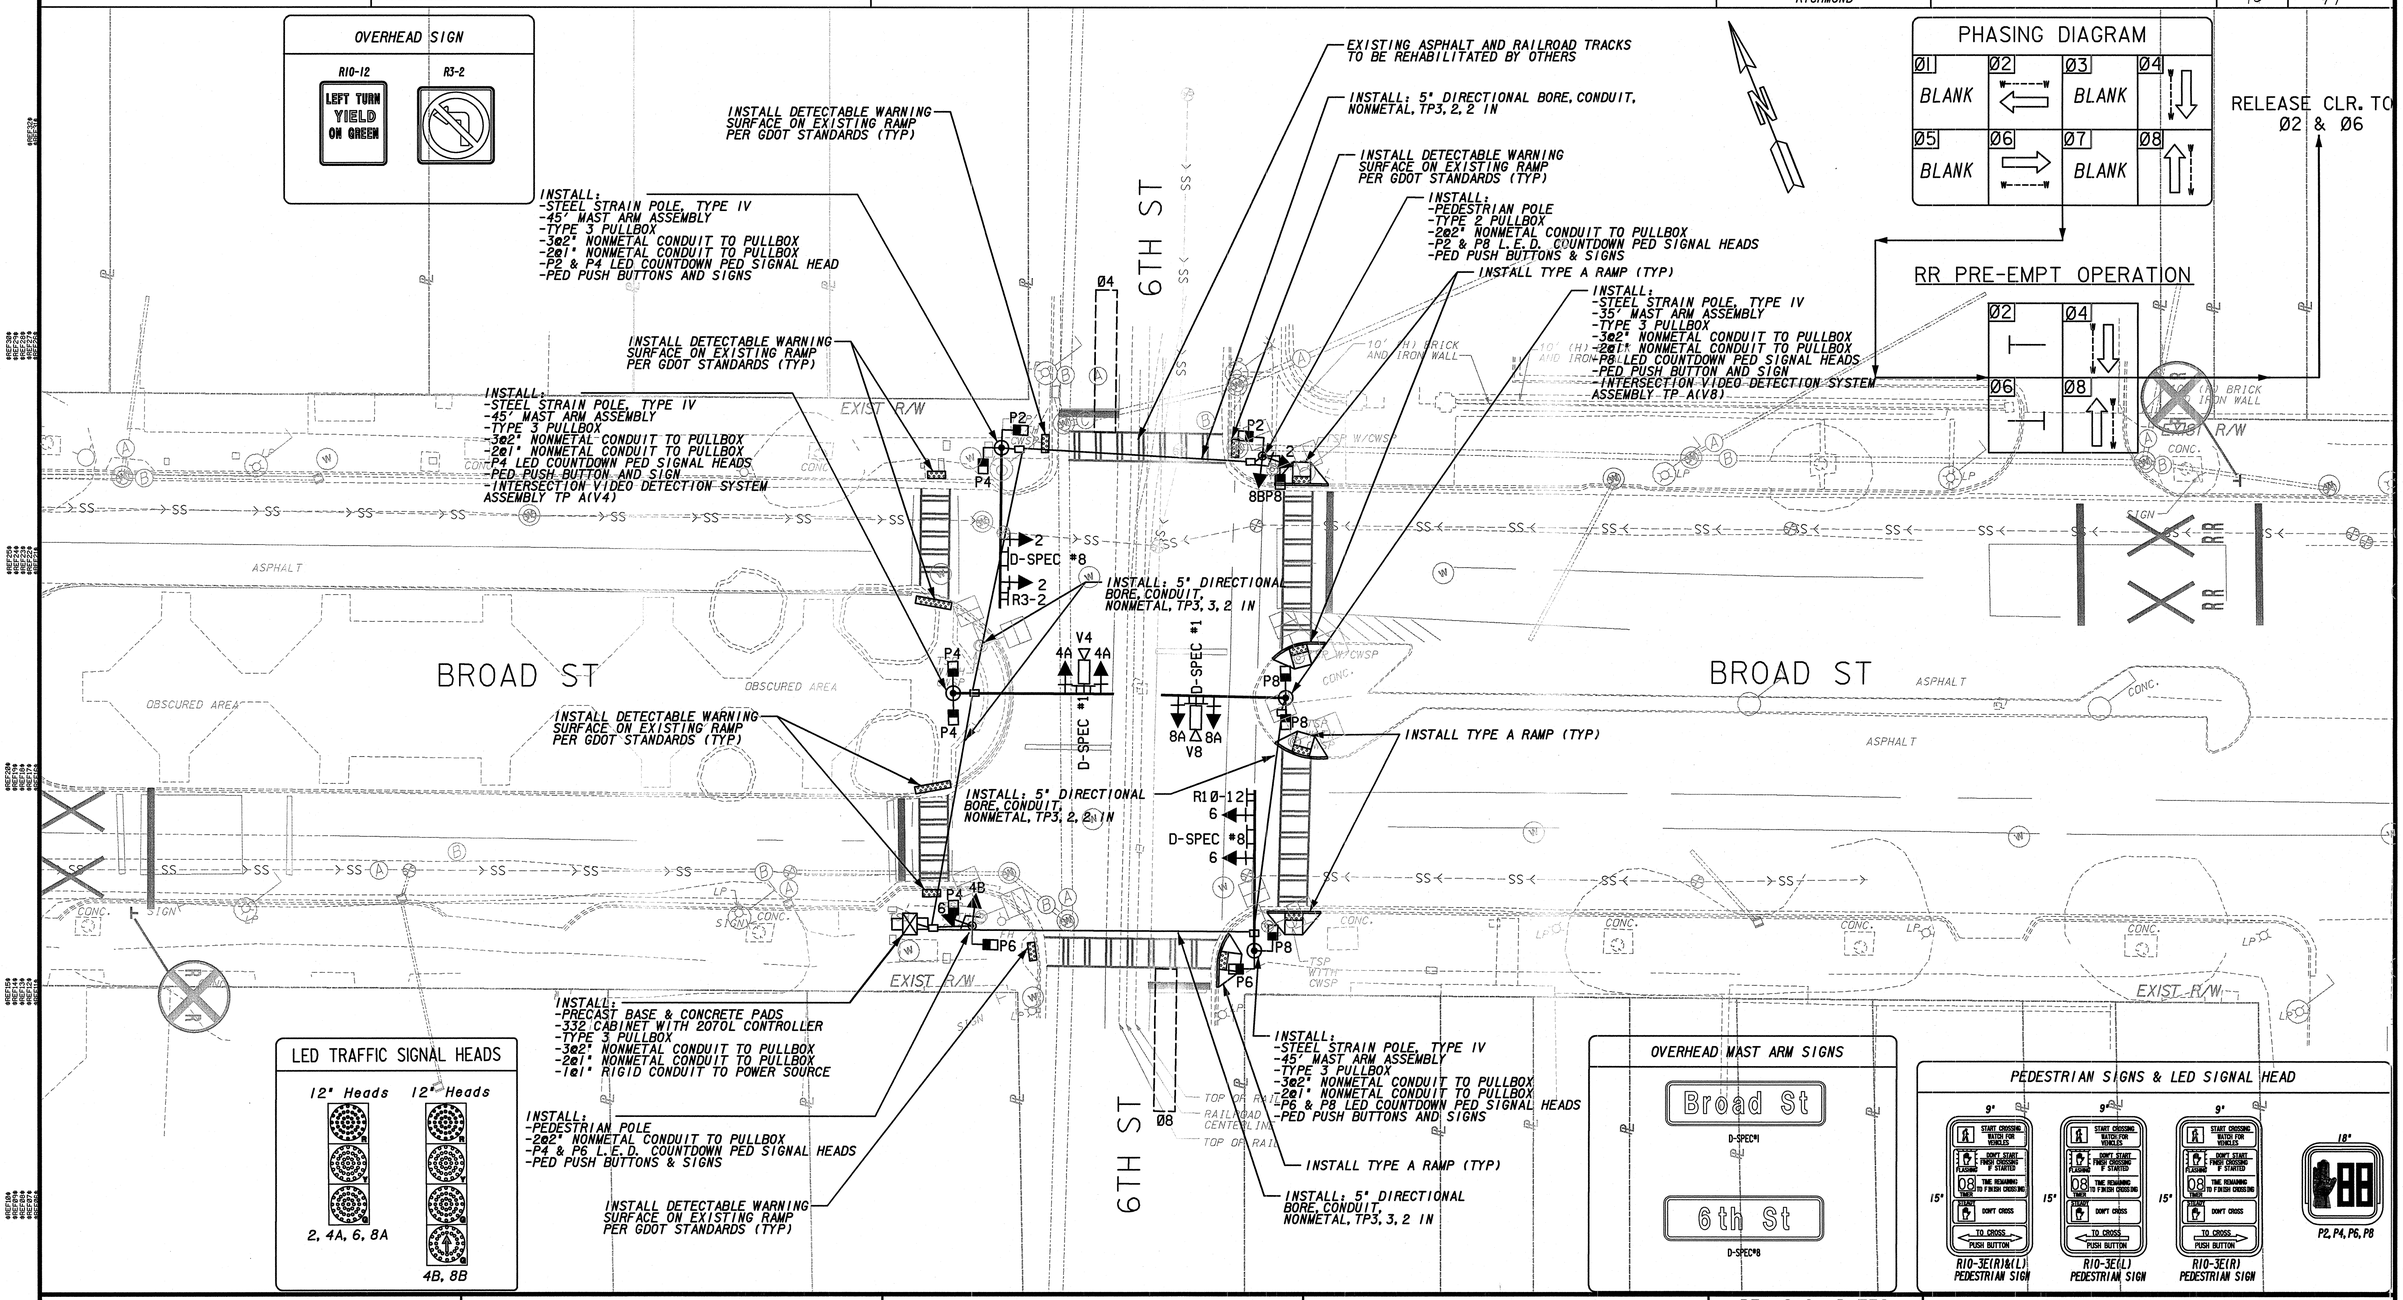

URS

400 NORTHPARK TOWN CENTER
1000 ABERNATHY RD., N.E.
SUITE 900
ATLANTA, GA. 30328
TEL: (678) 808-8800 FAX: (678) 808-8400

SCALE IN FEET
0 20 40 80

REVISION DATES
02/15/10

STATE OF GEORGIA
DEPARTMENT OF TRANSPORTATION

BROAD STREET SIGNAL AND LIGHTING UPGRADES

TRAFFIC SIGNAL INSTALLATION NO. 7
BROAD ST AND 6TH ST

DRAWING No. 27-13

GPLAN
...\DGN\0575SG07a.dgn