4/7/2010 Wed Apr 07 10:06:59 2010
anetterville
\\gdot-dsnl\gocfg\resources\Gdot2007_Klp.tbl
W:\Andre\0009629_I-285 at Glenridge\0009629 DGN\009629XS01.dgn

STATE	PROJECT NUMBER	SHEET NO.	TOTAL SHEETS
GA	0009629	23	80

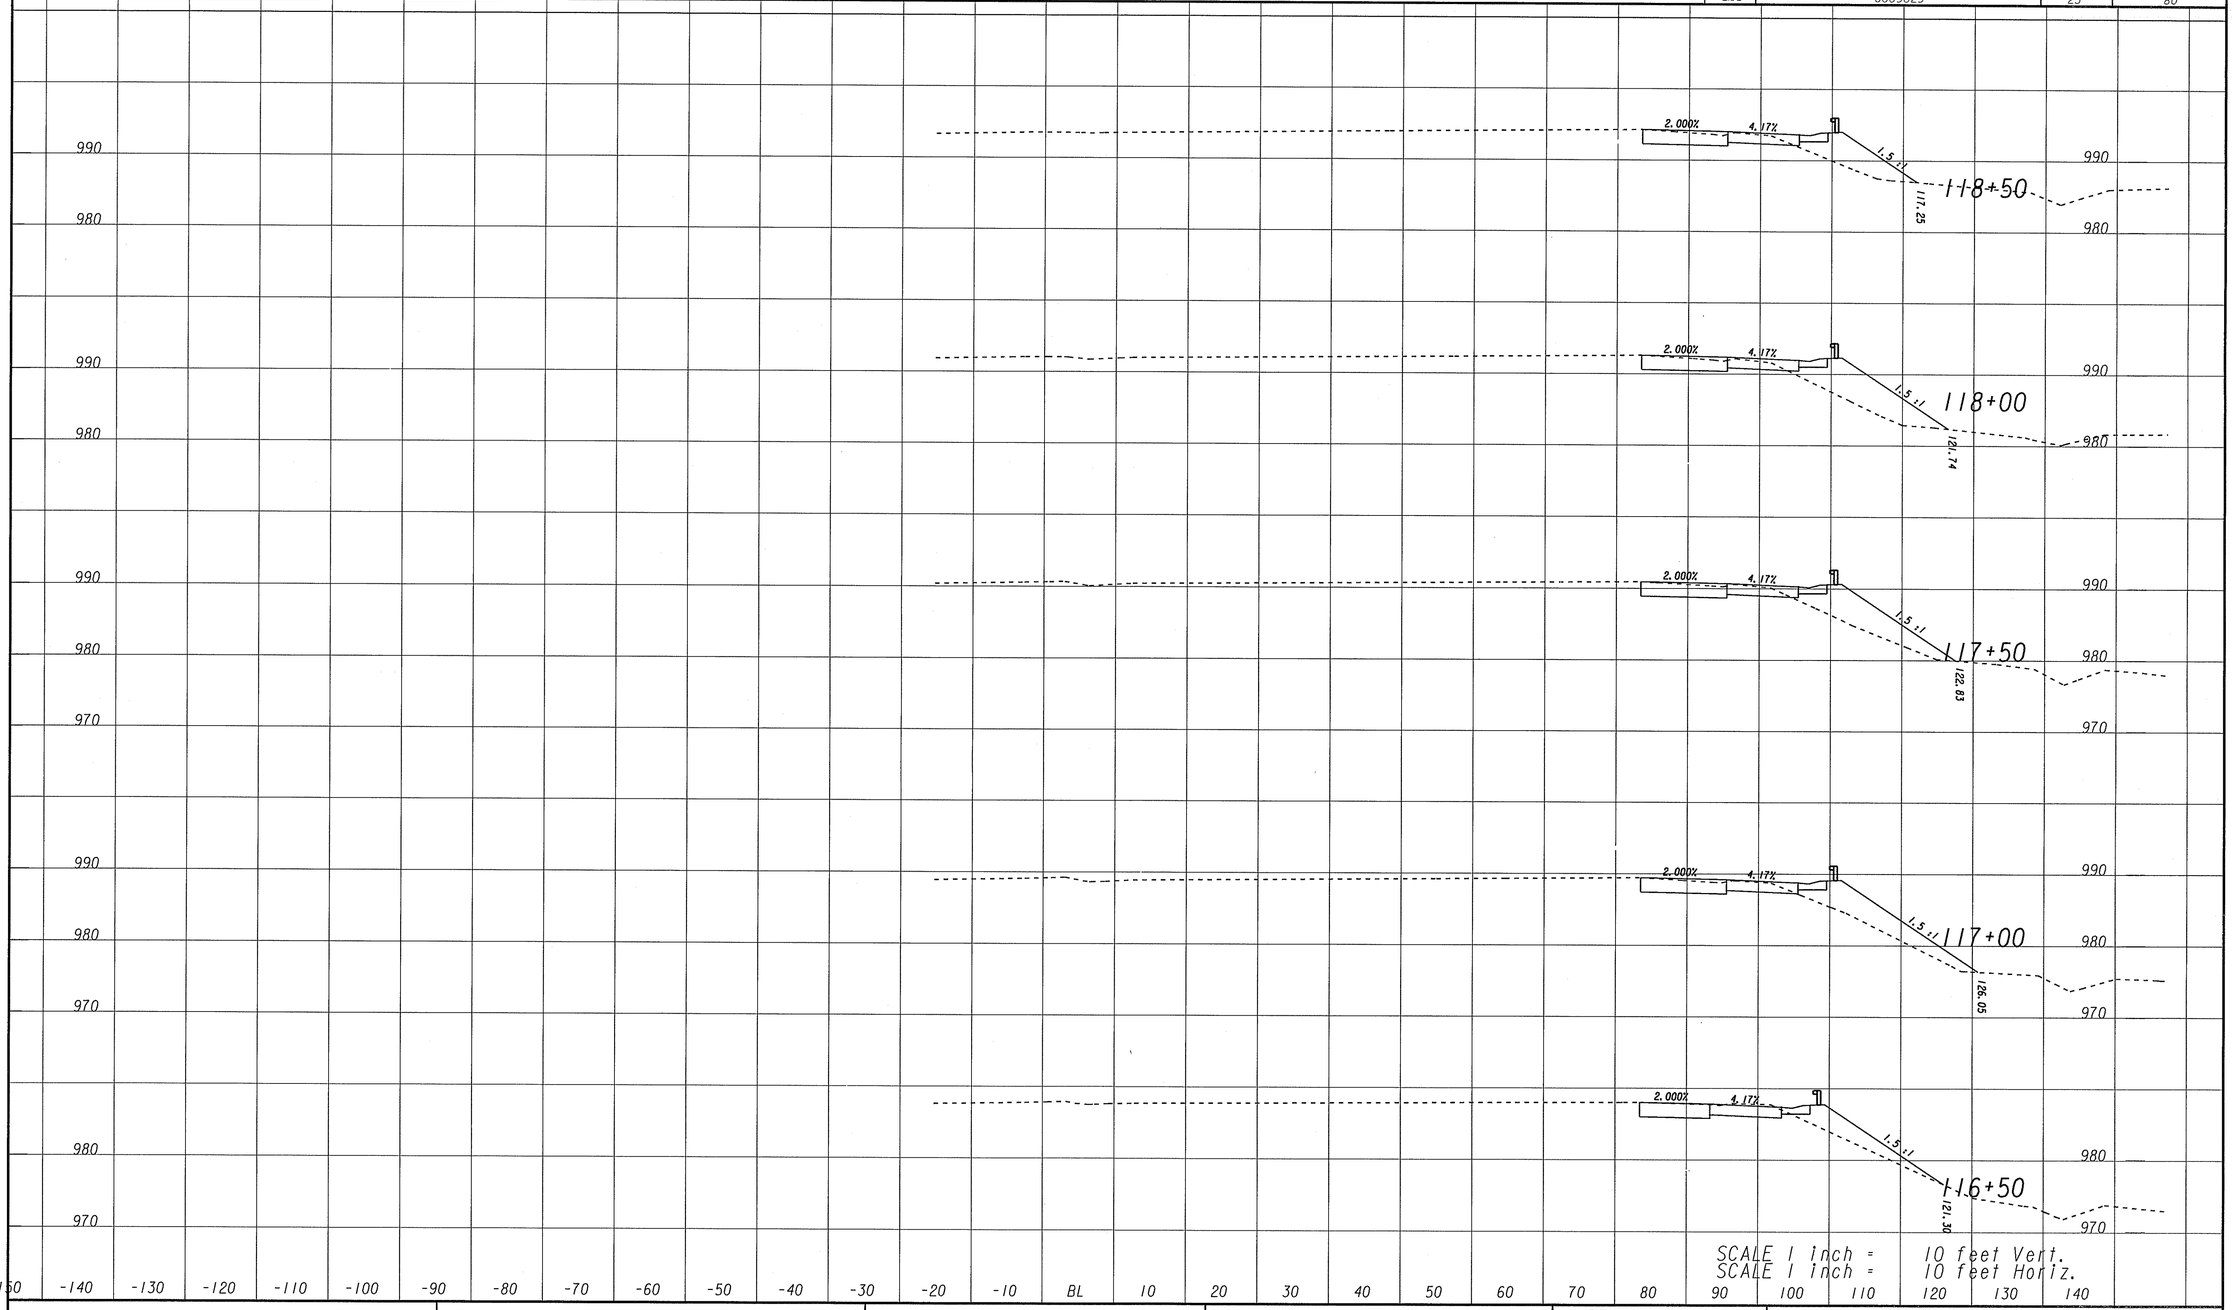

GEORGIA
DEPARTMENT OF TRANSPORTATION

REVISION DATES

STATE OF GEORGIA
DEPARTMENT OF TRANSPORTATION
OFFICE: DISTRICT 7 PRECONSTRUCTION

CROSS SECTIONS

I-285/S.R. 407 @ GLENRIDGE
OPERATIONAL IMPROVEMENT

DRAWING No. 23-03

3/1/2007 SUYSEW

4/7/2010 10:06:57 AM \\GDOT-DSNI\GOPLOT\OCF\D7_Klp5000-2.ocf anetterville W:\Andre\0009629_I-285 at Glenridge\0009629 DGN\009629XS03.prf D7-Chamblee