1/5/2011 Wed Jan 05 15:08:39 2011 kcowan	\\gdot-dsn1\gocfg\resources\Gdot2007_Klp.tbl	L:\PROJECTS\FULTON COUNTY PROJECTS\0009629 - I-285 at Glenridge\DGN\0009629 DGN\009629SM02U0C.dgn	STATE	PROJECT NUMBER	SHEET NO.	TOTAL SHEETS
			GA	0009629	33	80

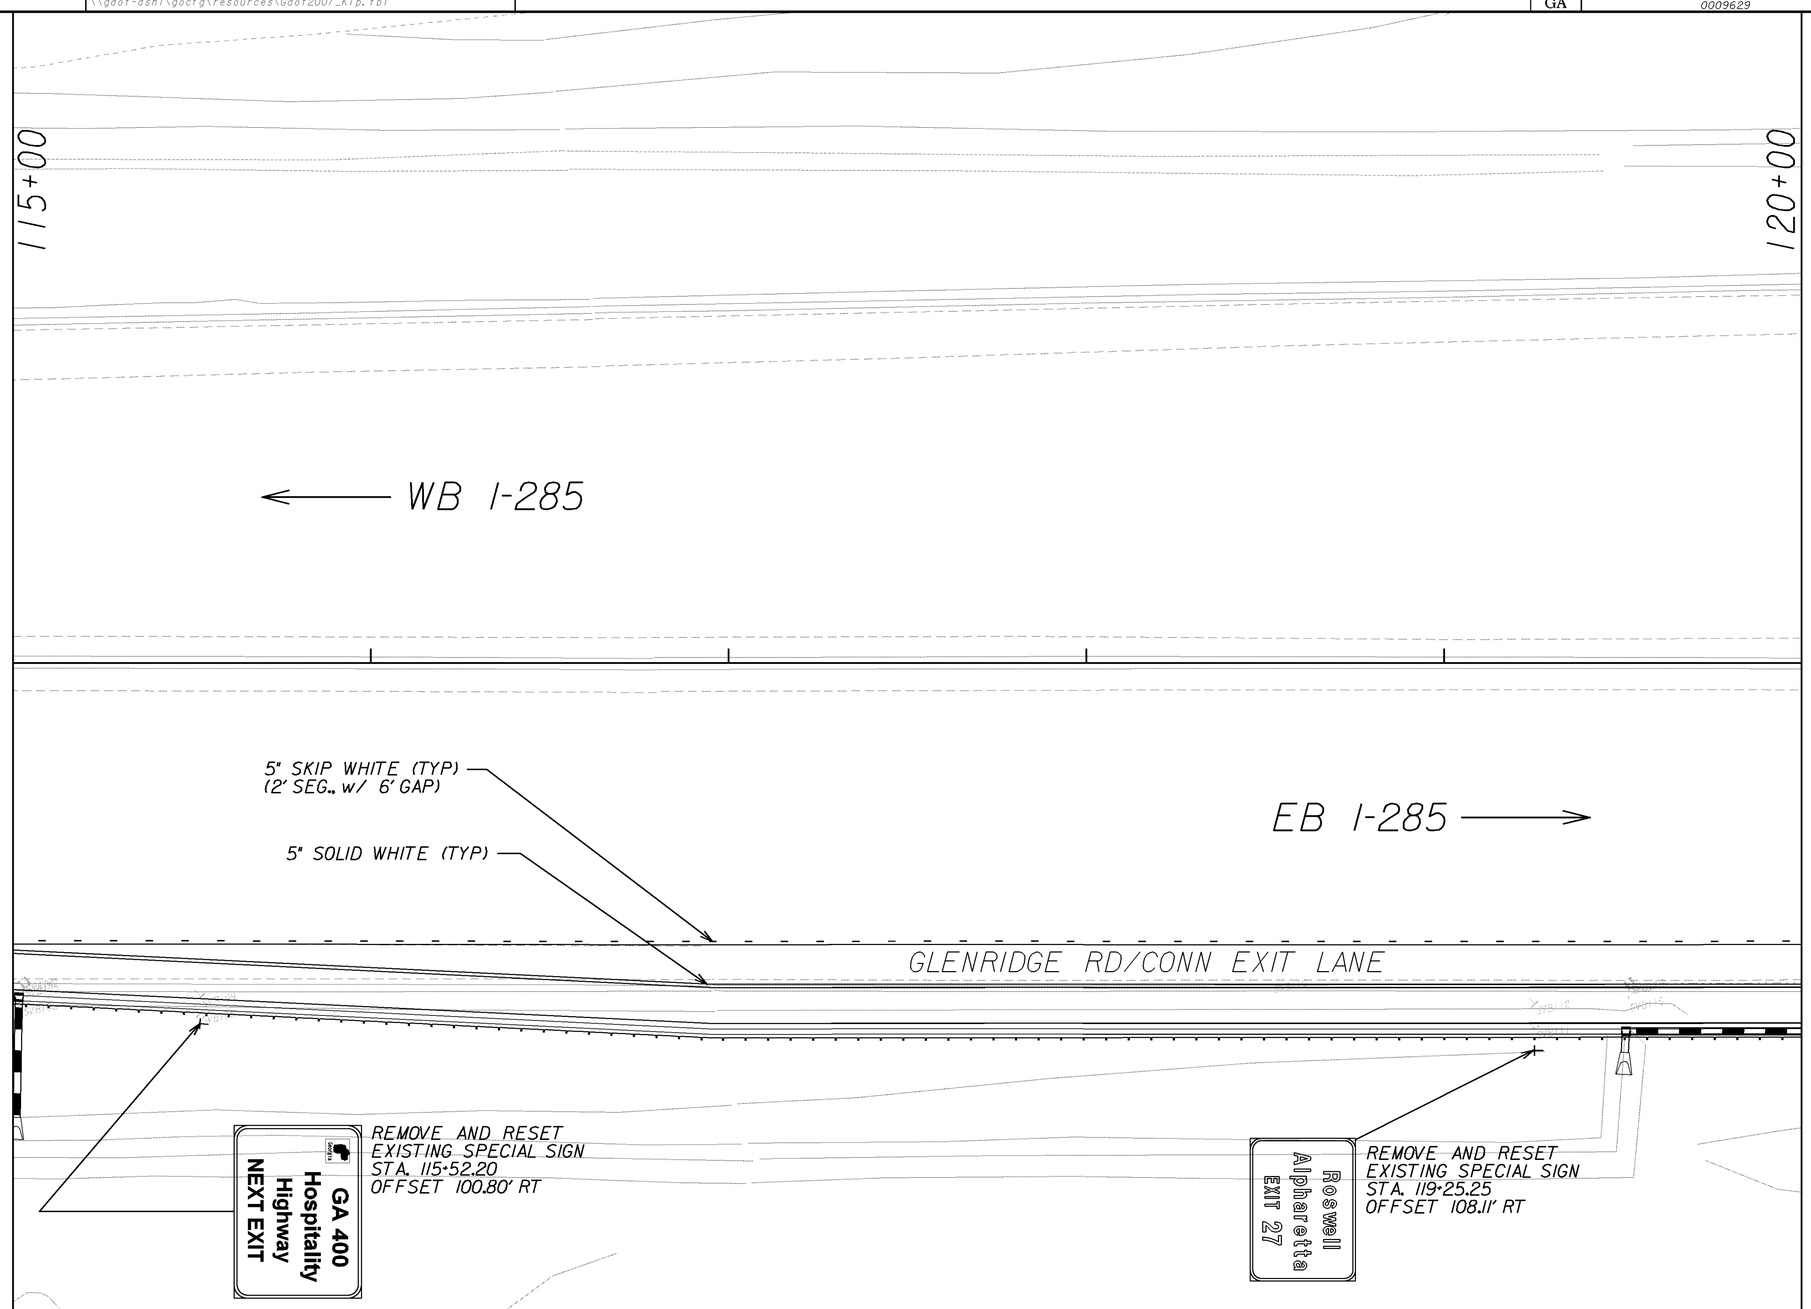

USE ON CONSTRUCTION

PROPERTY AND EXISTING R/W LINE
REQUIRED R/W LINE
CONSTRUCTION LIMITS
EASEMENT FOR CONSTR & MAINTENANCE OF SLOPES
EASEMENT FOR CONSTR OF SLOPES
EASEMENT FOR CONSTR OF DRIVES

BEGIN LIMIT OF ACCESS.....BLA
END LIMIT OF ACCESS.....ELA
LIMIT OF ACCESS
REQ'D R/W & LIMIT OF ACCESS

GEORGIA
DEPARTMENT OF TRANSPORTATION

SCALE IN FEET
0 20 40 80

REVISION DATES		
1-05-11		

STATE OF GEORGIA
DEPARTMENT OF TRANSPORTATION
OFFICE: DISTRICT 7 PRECONSTRUCTION

SIGNING AND MARKING PLANS

I-285/S.R. 407 @ GLENRIDGE
OPERATIONAL IMPROVEMENT

DRAWING No. 26-02

1/5/2009 GPLN