| STATE | PROJECT NUMBER | SHEET NO. | TOTAL SHEETS |
|---|---|---|---|
| GA | 0009630 | 22 | 54 |

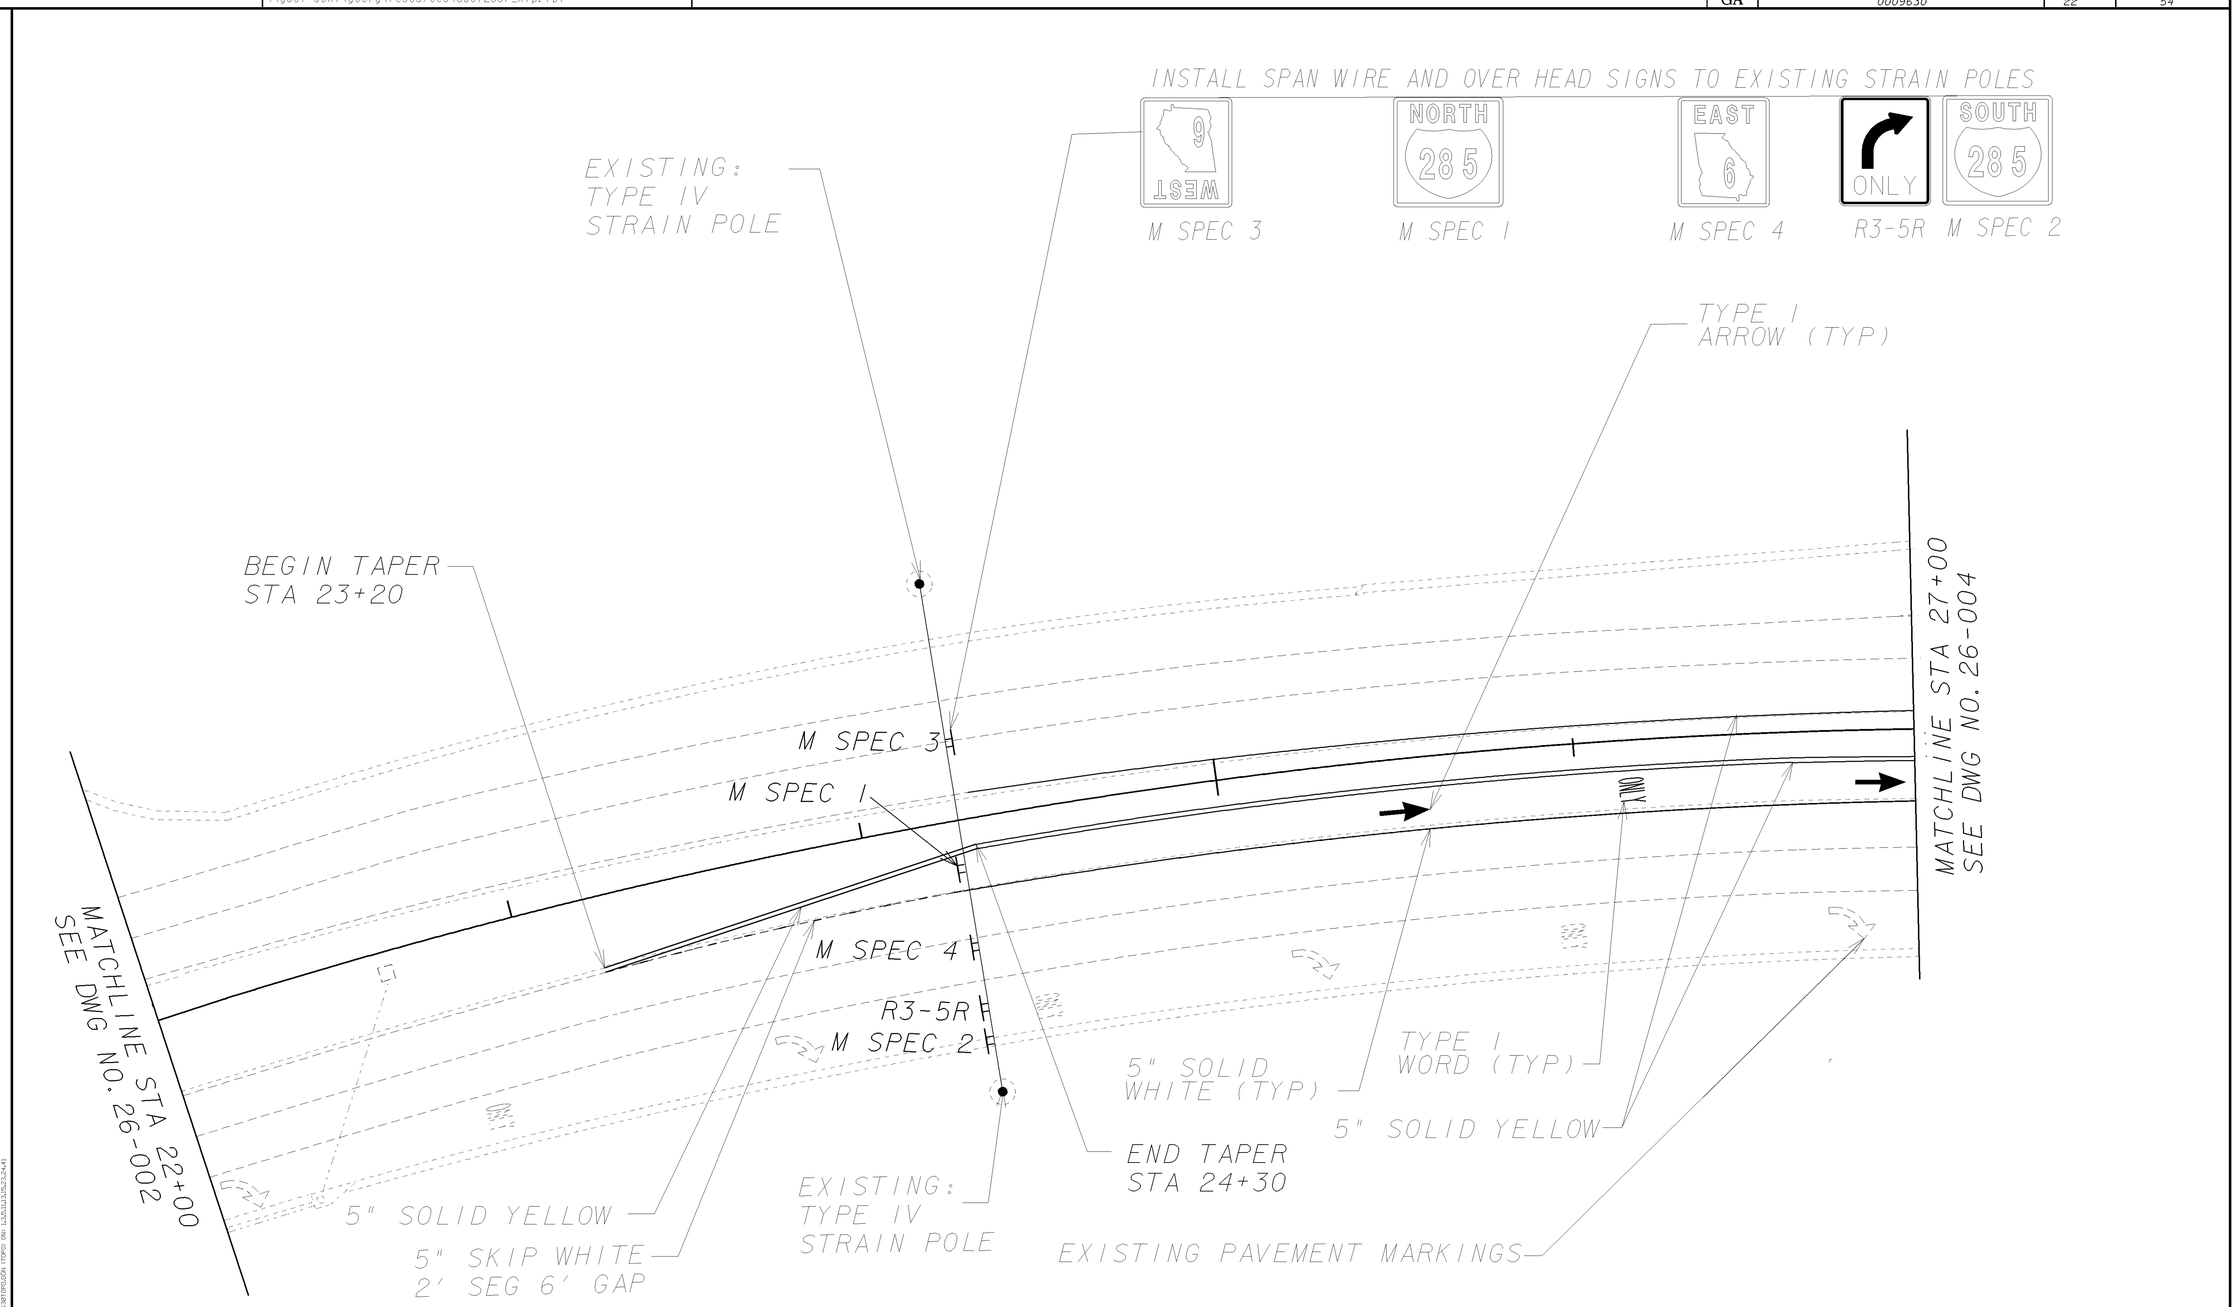


**GEORGIA**
**DEPARTMENT OF TRANSPORTATION**

SCALE IN FEET
0 20 40 80

| REVISION DATES | | |
|---|---|---|
| 10/11/2010 | | |

STATE OF GEORGIA
DEPARTMENT OF TRANSPORTATION
OFFICE: TRAFFIC OPERATIONS

**SIGNING AND MARKING PLANS**

SR6/CAMP CREEK PKWY
FULTON COUNTY

DRAWING No. 26-003

1/5/2009 GPLN