SIGNALS

PROPOSED GROUND MOUNTED SIGNS

R560-5
18"x24"

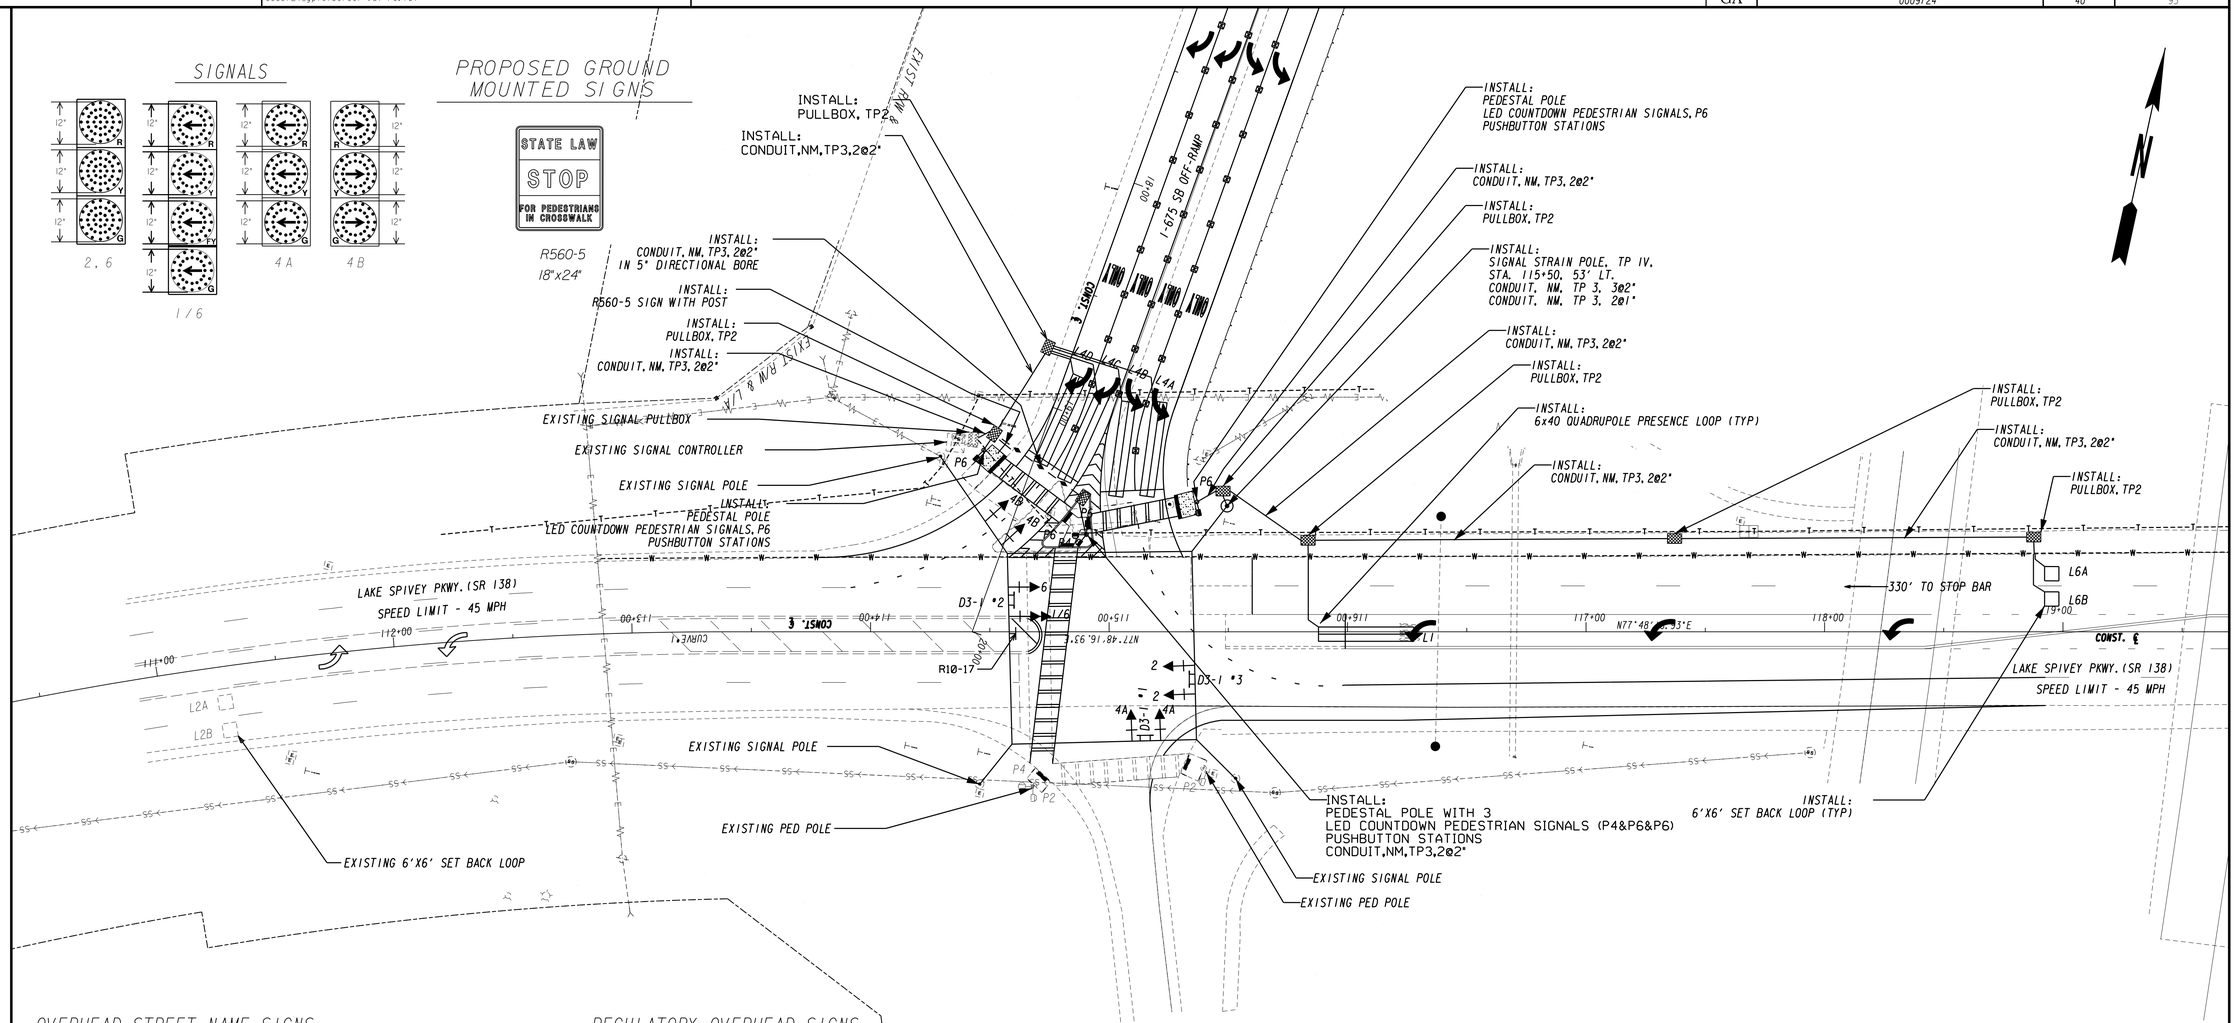

OVERHEAD STREET NAME SIGNS

Lake Spivey Pkwy — D3-1 #1, 102"x18"

⇦ I-675 South — D3-1 #2, 84"x18"

I-675 South ⇨ — D3-1 #3, 84"x18"

REGULATORY OVERHEAD SIGNS

LEFT TURN YIELD ON FLASHING YELLOW ARROW

R10-17 (24"X30")

PHASING DIAGRAM

Ø1	Ø2	Ø3	Ø4
	W ------ W	BLANK	W W
Ø5	Ø6	Ø7	Ø8
BLANK	W ------ W	BLANK	BLANK

PEDESTRIAN SIGNS

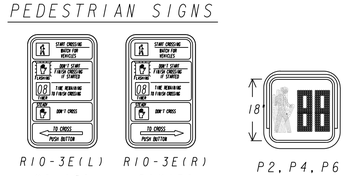

R10-3E(L) 9"x15" R10-3E(R) 9"X15" P2, P4, P6

ARCADIS
Infrastructure, environment, buildings

SCALE IN FEET
0 30 60 120

REVISION DATES		
3/13/2014		

STATE OF GEORGIA
DEPARTMENT OF TRANSPORTATION
OFFICE: PROGRAM DELIVERY
SIGNAL PLANS
I-675 SB EXIT RAMP AT SR 138
DRAWING No. 27-002