STAGE 1 NOTES

1) MAINTAIN EXISTING TRAFFIC PATTERN.
2) CONSTRUCT TEMPORARY DETOUR FROM STA. 11+60.90 TO STA. 17+24.44.
3) ROUTE I-285 EASTBOUND OFF-RAMP TRAFFIC ONTO TEMPORARY DETOUR..
4) CONSTRUCT RAMP A, EXCEPT FOR SEGMENT OVER EXISTING LOOP RAMP.
5) CONSTRUCT ALL DRAINAGE SHOWN ON THIS SHEET.
6) ERECT PERMANENT ROADSIDE SIGNS AS POSSIBLE ACCORDING TO SIGNING AND MARKING PLANS. COVER WITH OPAQUE COVERINGS
7) PLACE TEMPORARY BARRIER ADJACENT TO TEMPORARY DETOUR, FROM STA. 12+00 TO 17+24.44, RIGHT.

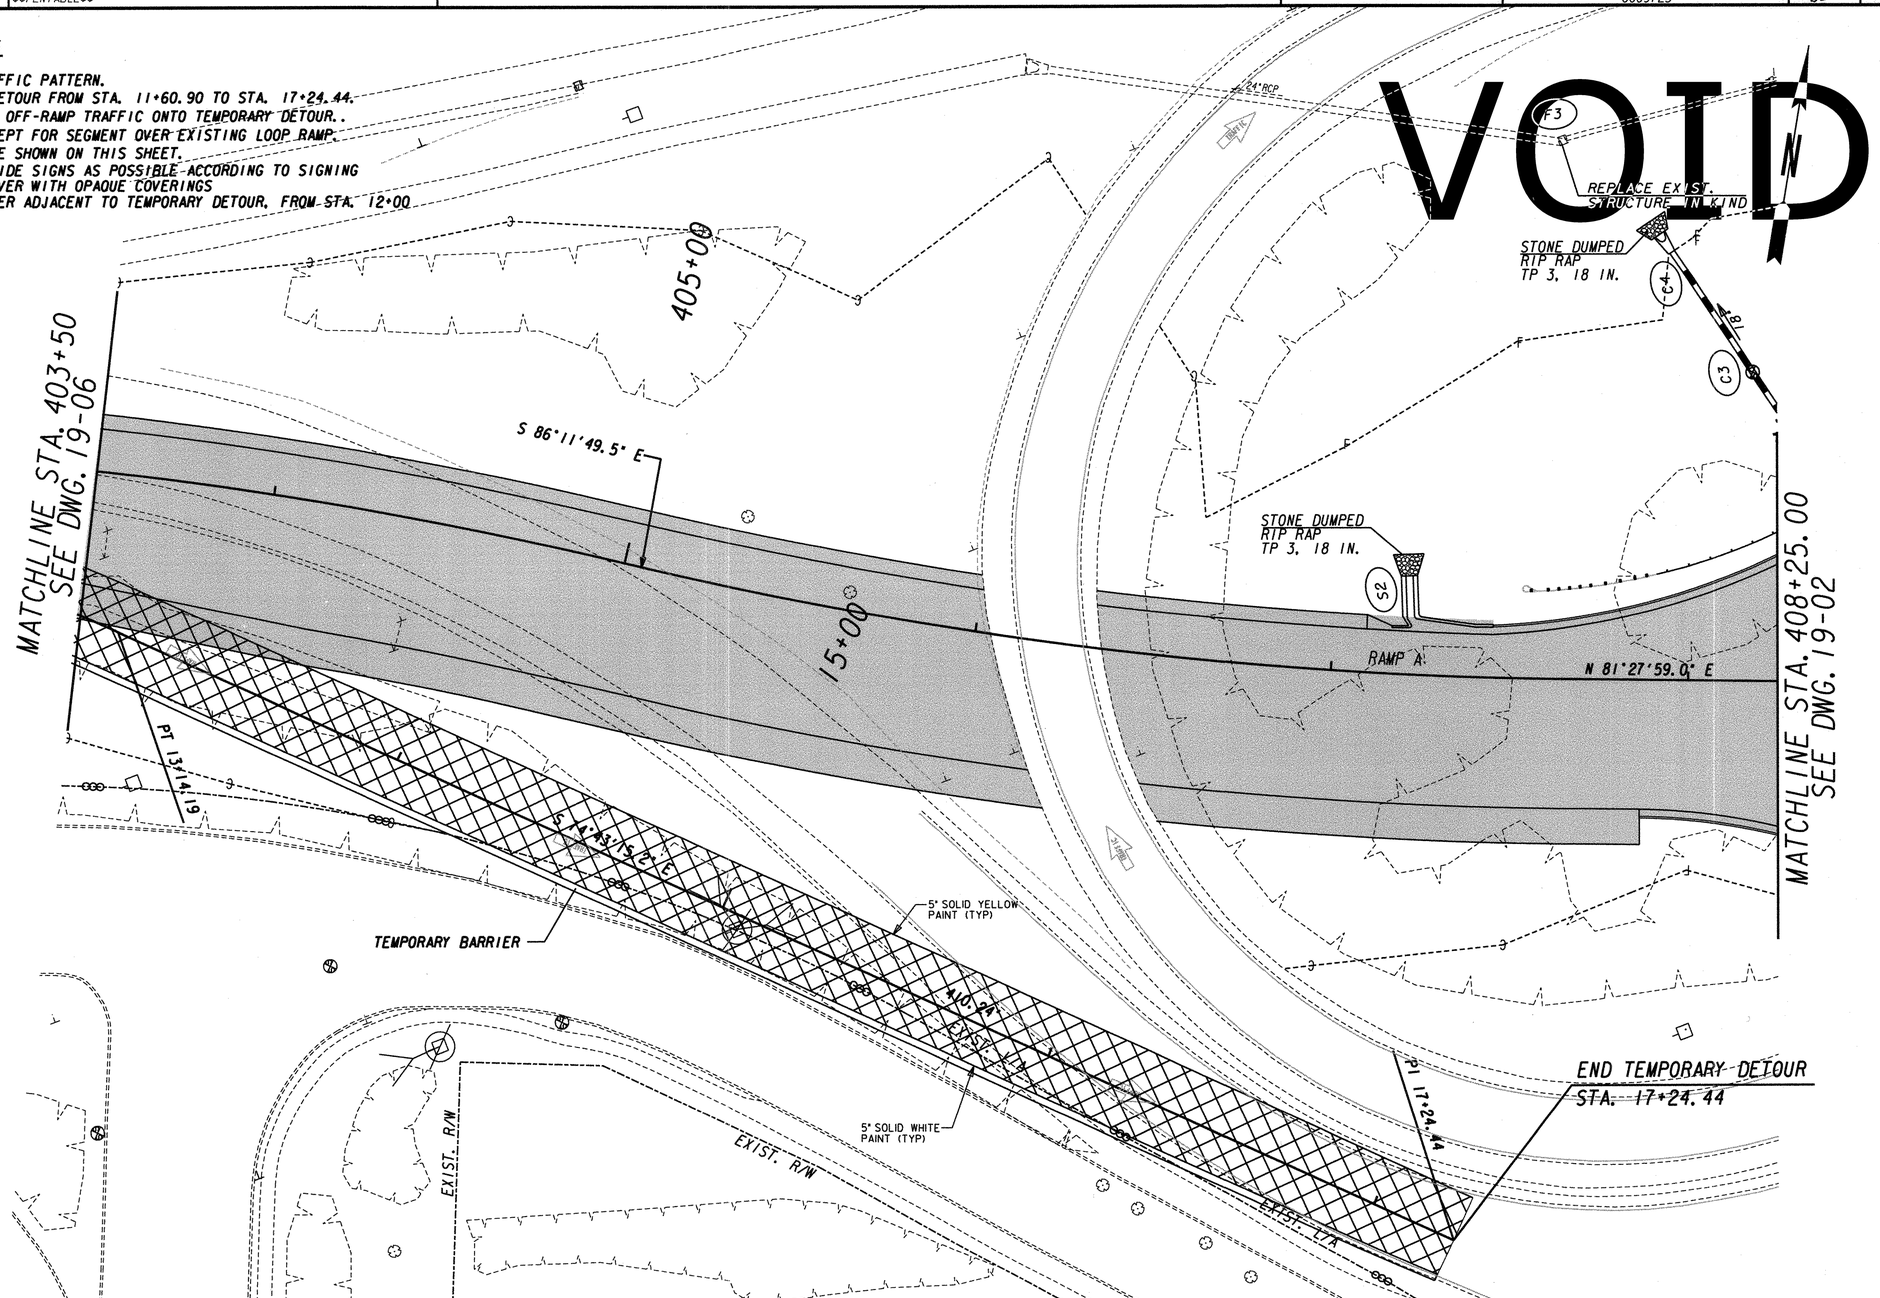

PROPERTY AND EXISTING R/W LINE	
REQUIRED R/W LINE	
CONSTRUCTION LIMITS	
EASEMENT FOR CONSTR & MAINTENANCE OF SLOPES	
EASEMENT FOR CONSTR OF SLOPES	
EASEMENT FOR CONSTR OF DRIVES	

BEGIN LIMIT OF ACCESS	BLA
END LIMIT OF ACCESS	ELA
LIMIT OF ACCESS	
REQ'D. R/W AND LIMIT OF ACCESS	
STAGE CONSTRUCTION	
OBLITERATE PAVEMENT	
TEMPORARY PAVEMENT	

Moreland Altobelli Associates, Inc.
2211 Beaver Ruin Road
Suite 190
Norcross, Georgia 30071
Telephone (770) 263-5945

SCALE IN FEET
0 20 40 80

REVISION DATES

STATE OF GEORGIA
DEPARTMENT OF TRANSPORTATION
OFFICE: INNOVATIVE PROGRAM DELIVERY

CONSTRUCTION STAGING PLAN

RAMP-A STAGE 1
STA. 403+50 TO STA. 408+25

DRAWING No. 19-05