STAGE III NOTES

1) UNBAG ALL PERMANENT SIGNS AND SIGNAL HEADS
2) OPEN ASHFORD DUNWOODY INTERCHANGE UTILIZING DIVERGING DIAMOND SCHEME
3) ERECT PERMANENT SIGNS NOT COMPLETED IN STAGE I
4) INSTALL STRIPING NOT COMPLETED DURING STAGE 2

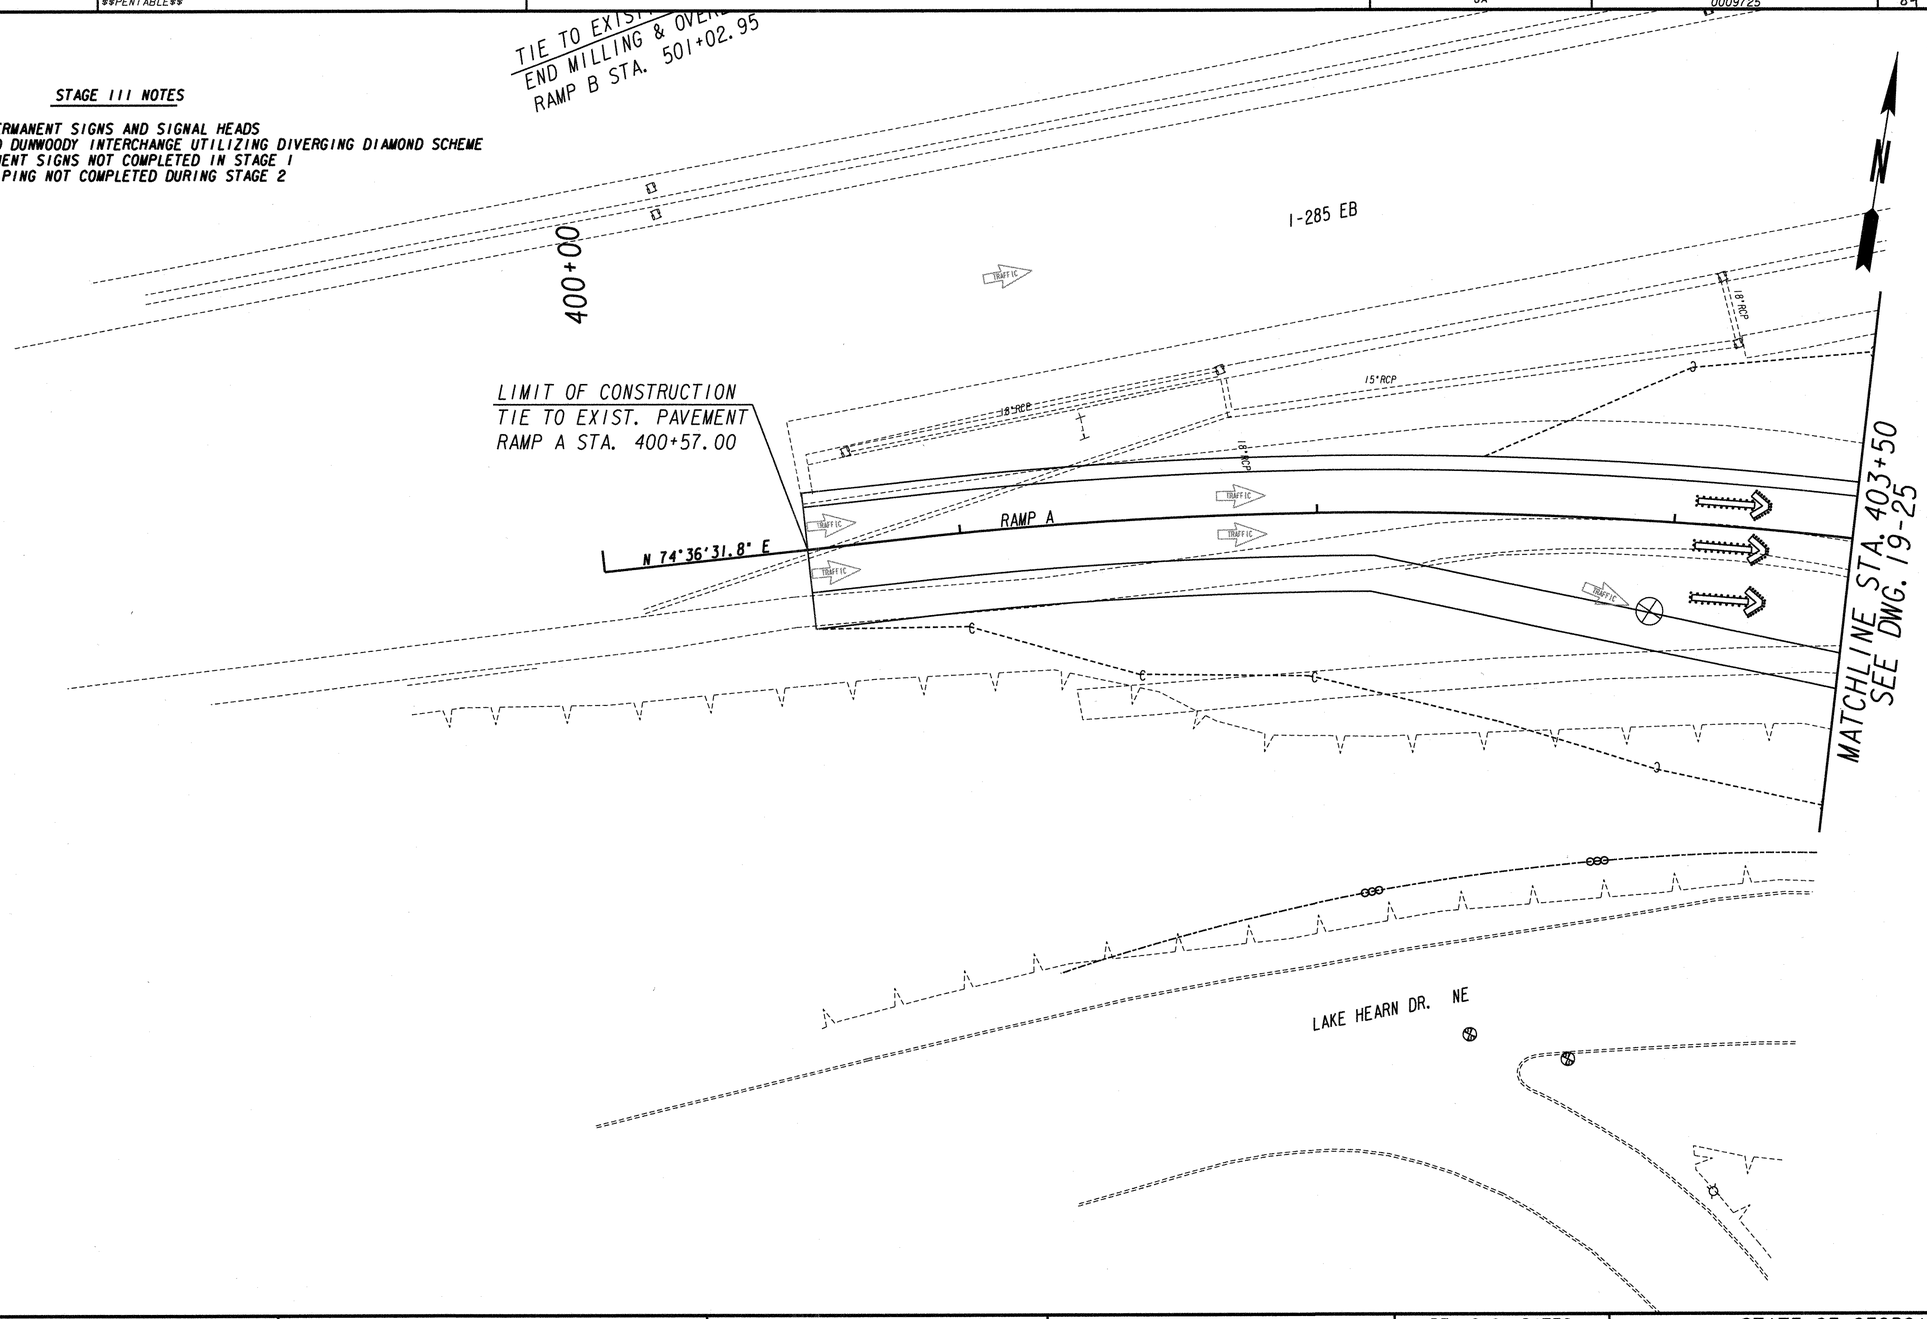

PROPERTY AND EXISTING R/W LINE	BEGIN LIMIT OF ACCESS.....BLA	Moreland Altobelli Associates, Inc. 2211 Beaver Ruin Road Suite 190 Norcross, Georgia 30071 Telephone (770) 263-5945	SCALE IN FEET 0 20 40 80
REQUIRED R/W LINE	END LIMIT OF ACCESS.....ELA		
CONSTRUCTION LIMITS	LIMIT OF ACCESS		
EASEMENT FOR CONSTR & MAINTENANCE OF SLOPES	REQ'D. R/W AND LIMIT OF ACCESS		
EASEMENT FOR CONSTR OF SLOPES	STAGE CONSTRUCTION.....		
EASEMENT FOR CONSTR OF DRIVES	OBLITERATE PAVEMENT.....		
	TEMPORARY PAVEMENT.....		

REVISION DATES

STATE OF GEORGIA
DEPARTMENT OF TRANSPORTATION
OFFICE: INNOVATIVE PROGRAM DELIVERY

CONSTRUCTION STAGING PLAN

RAMP-A STAGE 3
STA. 400+87.29 TO STA. 403+50

DRAWING No. 19-26