USE ON CONSTRUCTION

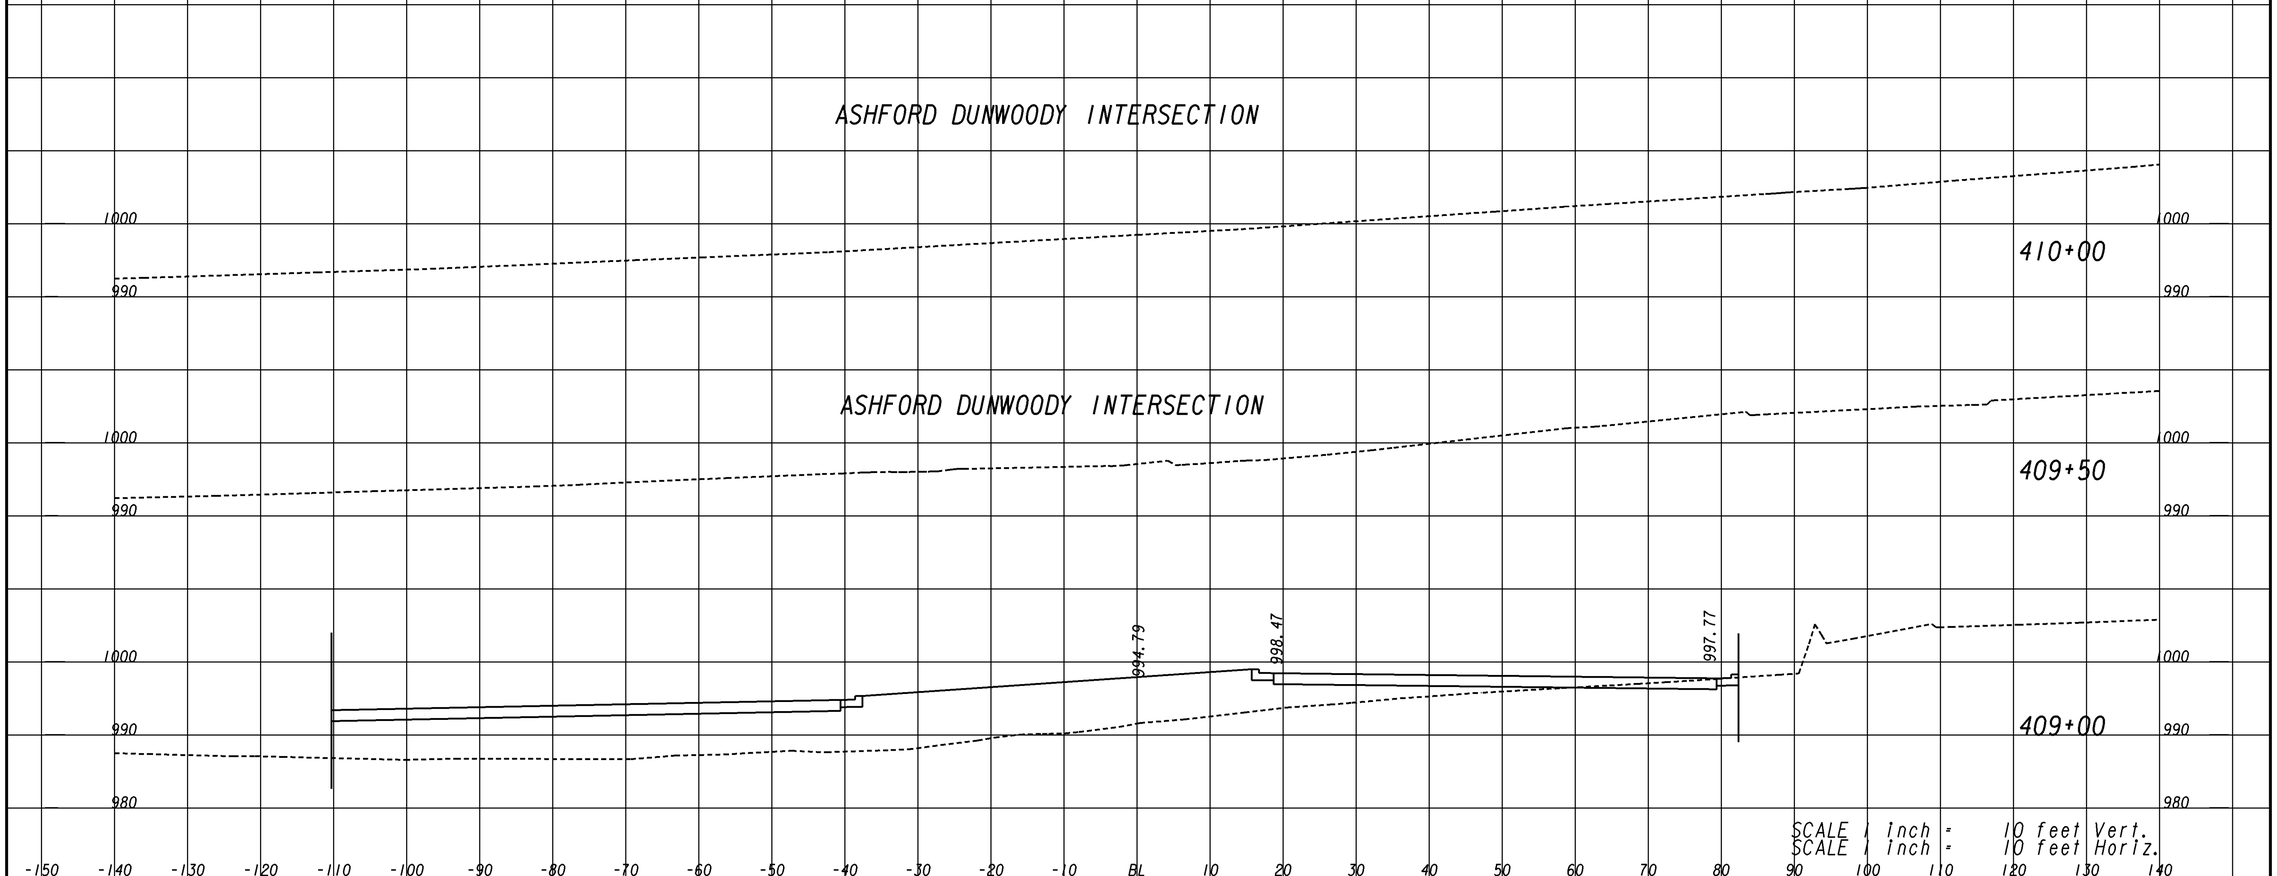

Moreland Altobelli Associates, Inc.
2211 Beaver Ruin Road
Suite 190
Norcross, Georgia 30071
Telephone (770) 263-5945

SCALE IN FEET
0 10 20 40

REVISION DATES		
04-04-12		

STATE OF GEORGIA
DEPARTMENT OF TRANSPORTATION
OFFICE: INNOVATIVE PROGRAM DELIVERY

CROSS SECTIONS
RAMP A
STA. 409+00-410+00

DRAWING No. 23-15

3/1/2007 SUXSEW