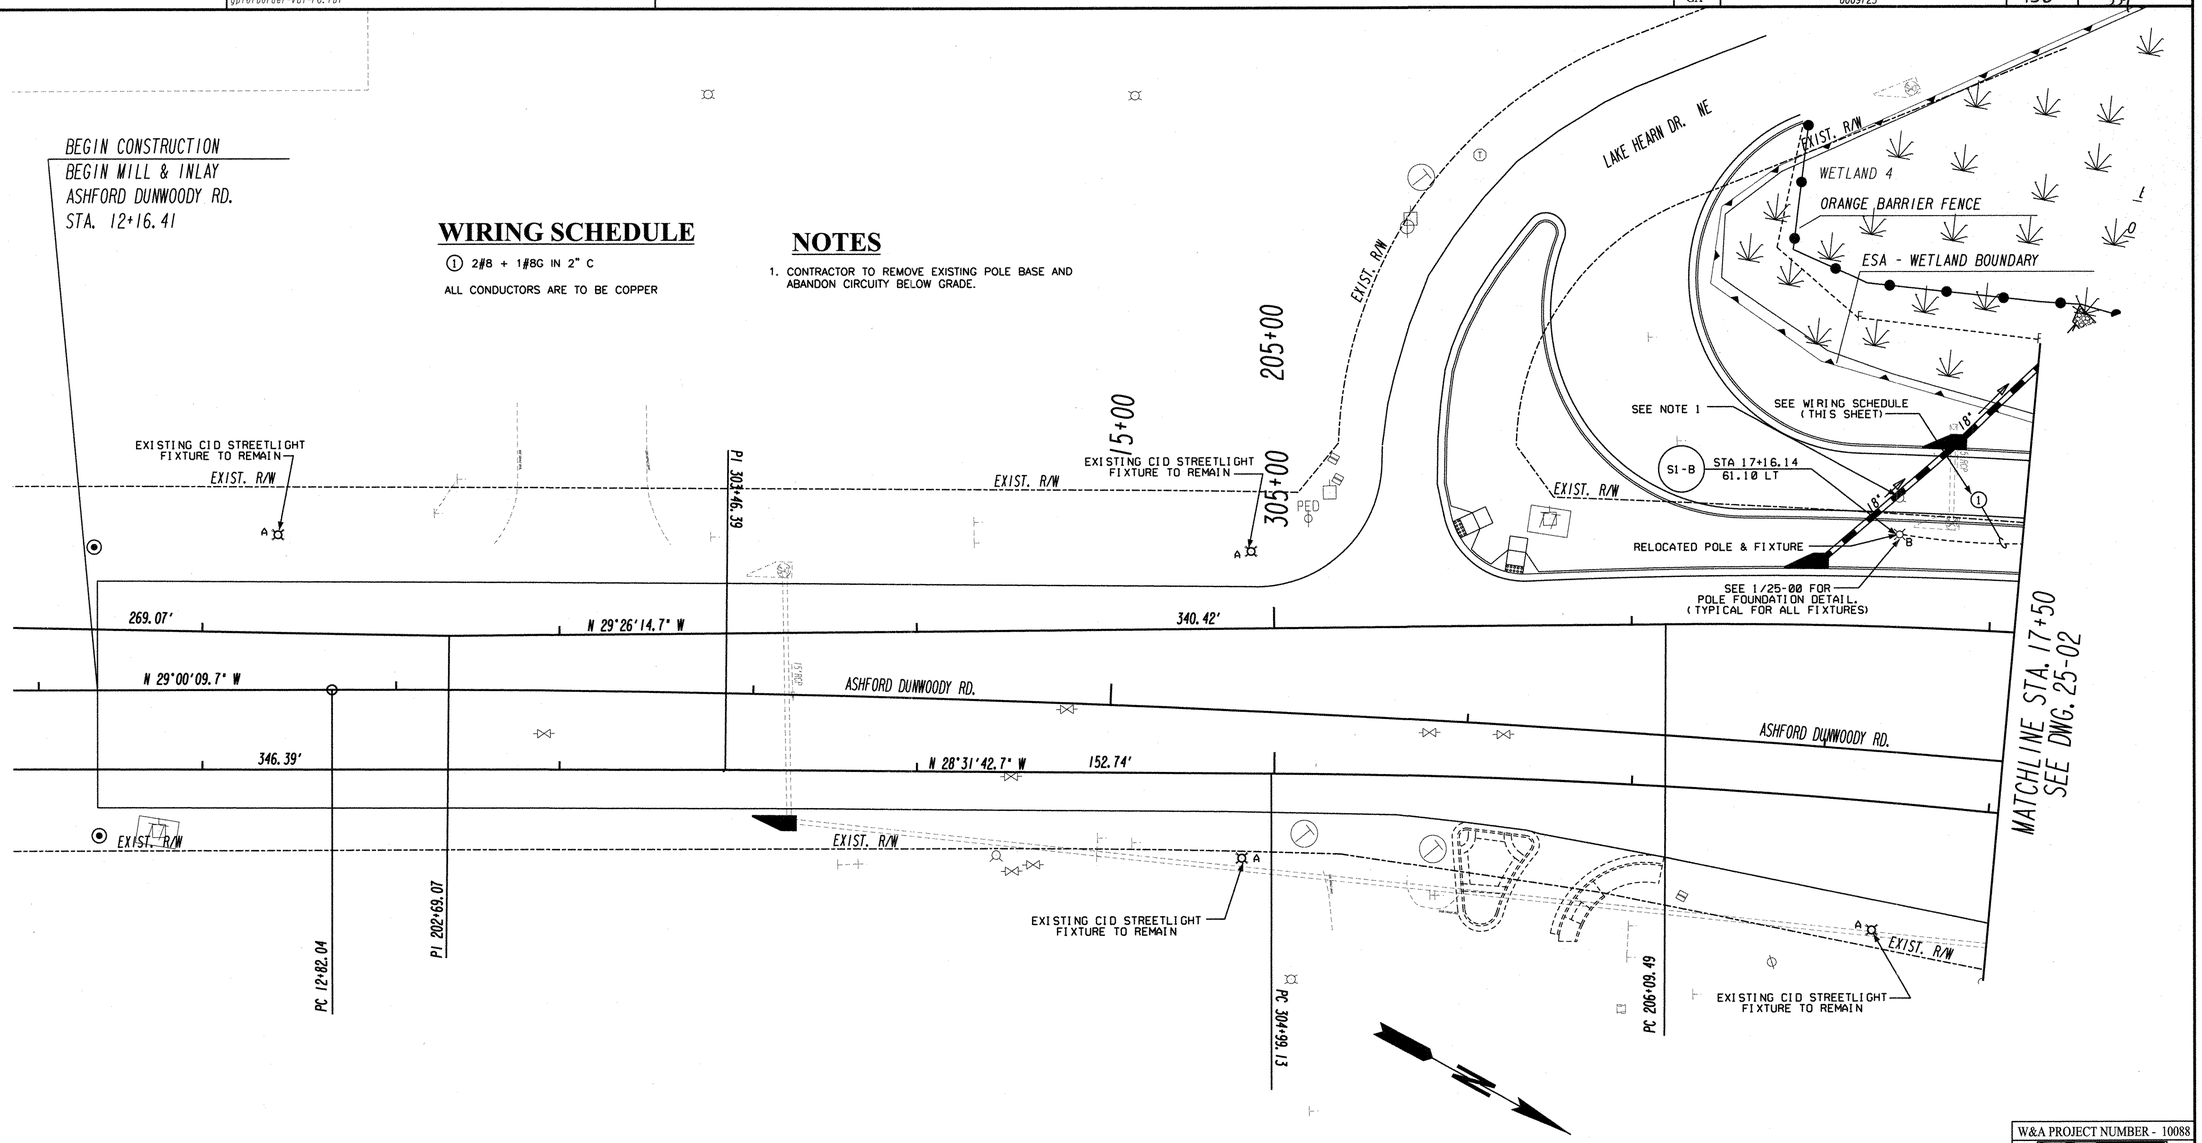


## WIRING SCHEDULE

(1) 2#8 + 1#8G IN 2" C

ALL CONDUCTORS ARE TO BE COPPER

## NOTES

1. CONTRACTOR TO REMOVE EXISTING POLE BASE AND ABANDON CIRCUITY BELOW GRADE.

## (1/25-01) PARTIAL LIGHTING PLAN

SCALE: 1" = 20'-0"

W&A PROJECT NUMBER - 10088

WOMACK & ASSOCIATES CONSULTING ENGINEERS
4200 Perimeter Park South, Suite 225
Atlanta, Georgia 30341
Voice 770-458-3005 Fax 770-458-8388

PLOT SCALE: 1 = 1

| | |
|---|---|
| PROPERTY AND EXISTING R/W LINE | |
| REQUIRED R/W LINE | |
| CONSTRUCTION LIMITS | — C — F — |
| EASEMENT FOR CONSTR & MAINTENANCE OF SLOPES | |
| EASEMENT FOR CONSTR OF SLOPES | |
| EASEMENT FOR CONSTR OF DRIVES | |

BEGIN LIMIT OF ACCESS.....BLA
END LIMIT OF ACCESS.....ELA
LIMIT OF ACCESS
REQ'D. R/W AND LIMIT OF ACCESS

MORELAND-ALTOBELLI ASSOC., INC.
(770) 263-5945

| | |
|---|---|
| DESIGNED BY: | GPG |
| DRAWN BY: | GPG |
| CHECKED BY: | |
| SUPERVISED BY: | |

SCALE IN FEET
0 20 40 80

REVISION DATES

STATE OF GEORGIA
DEPARTMENT OF TRANSPORTATION

OFFICE:

**LIGHTING PLANS**

ASHFORD DUNWOODY ROAD

BEGIN PROJECT TO STA. 17+50

DRAWING No. 25-01

GPLN