WIRING SCHEDULE

1. 2 #8 + 1#8G IN 2" C
2. 2 #8 + 1#8G IN 1/2" C
3. 4 #8 + 1#8G IN 2" C
4. 2 #8 + 1#8G IN 2" FLEX C
5. 2 #6 + 1#6G IN 2" C
6. 2 #12 + 1#12G IN 2" PVC C

ALL CONDUCTORS ARE TO BE COPPER

NOTES

1. CONTRACTOR TO REMOVE EXISTING POLE BASE AND ABANDON CIRCUITY BELOW GRADE.
2. REMOVE POLE AND FIXTURE AND RETURN TO OWNER.

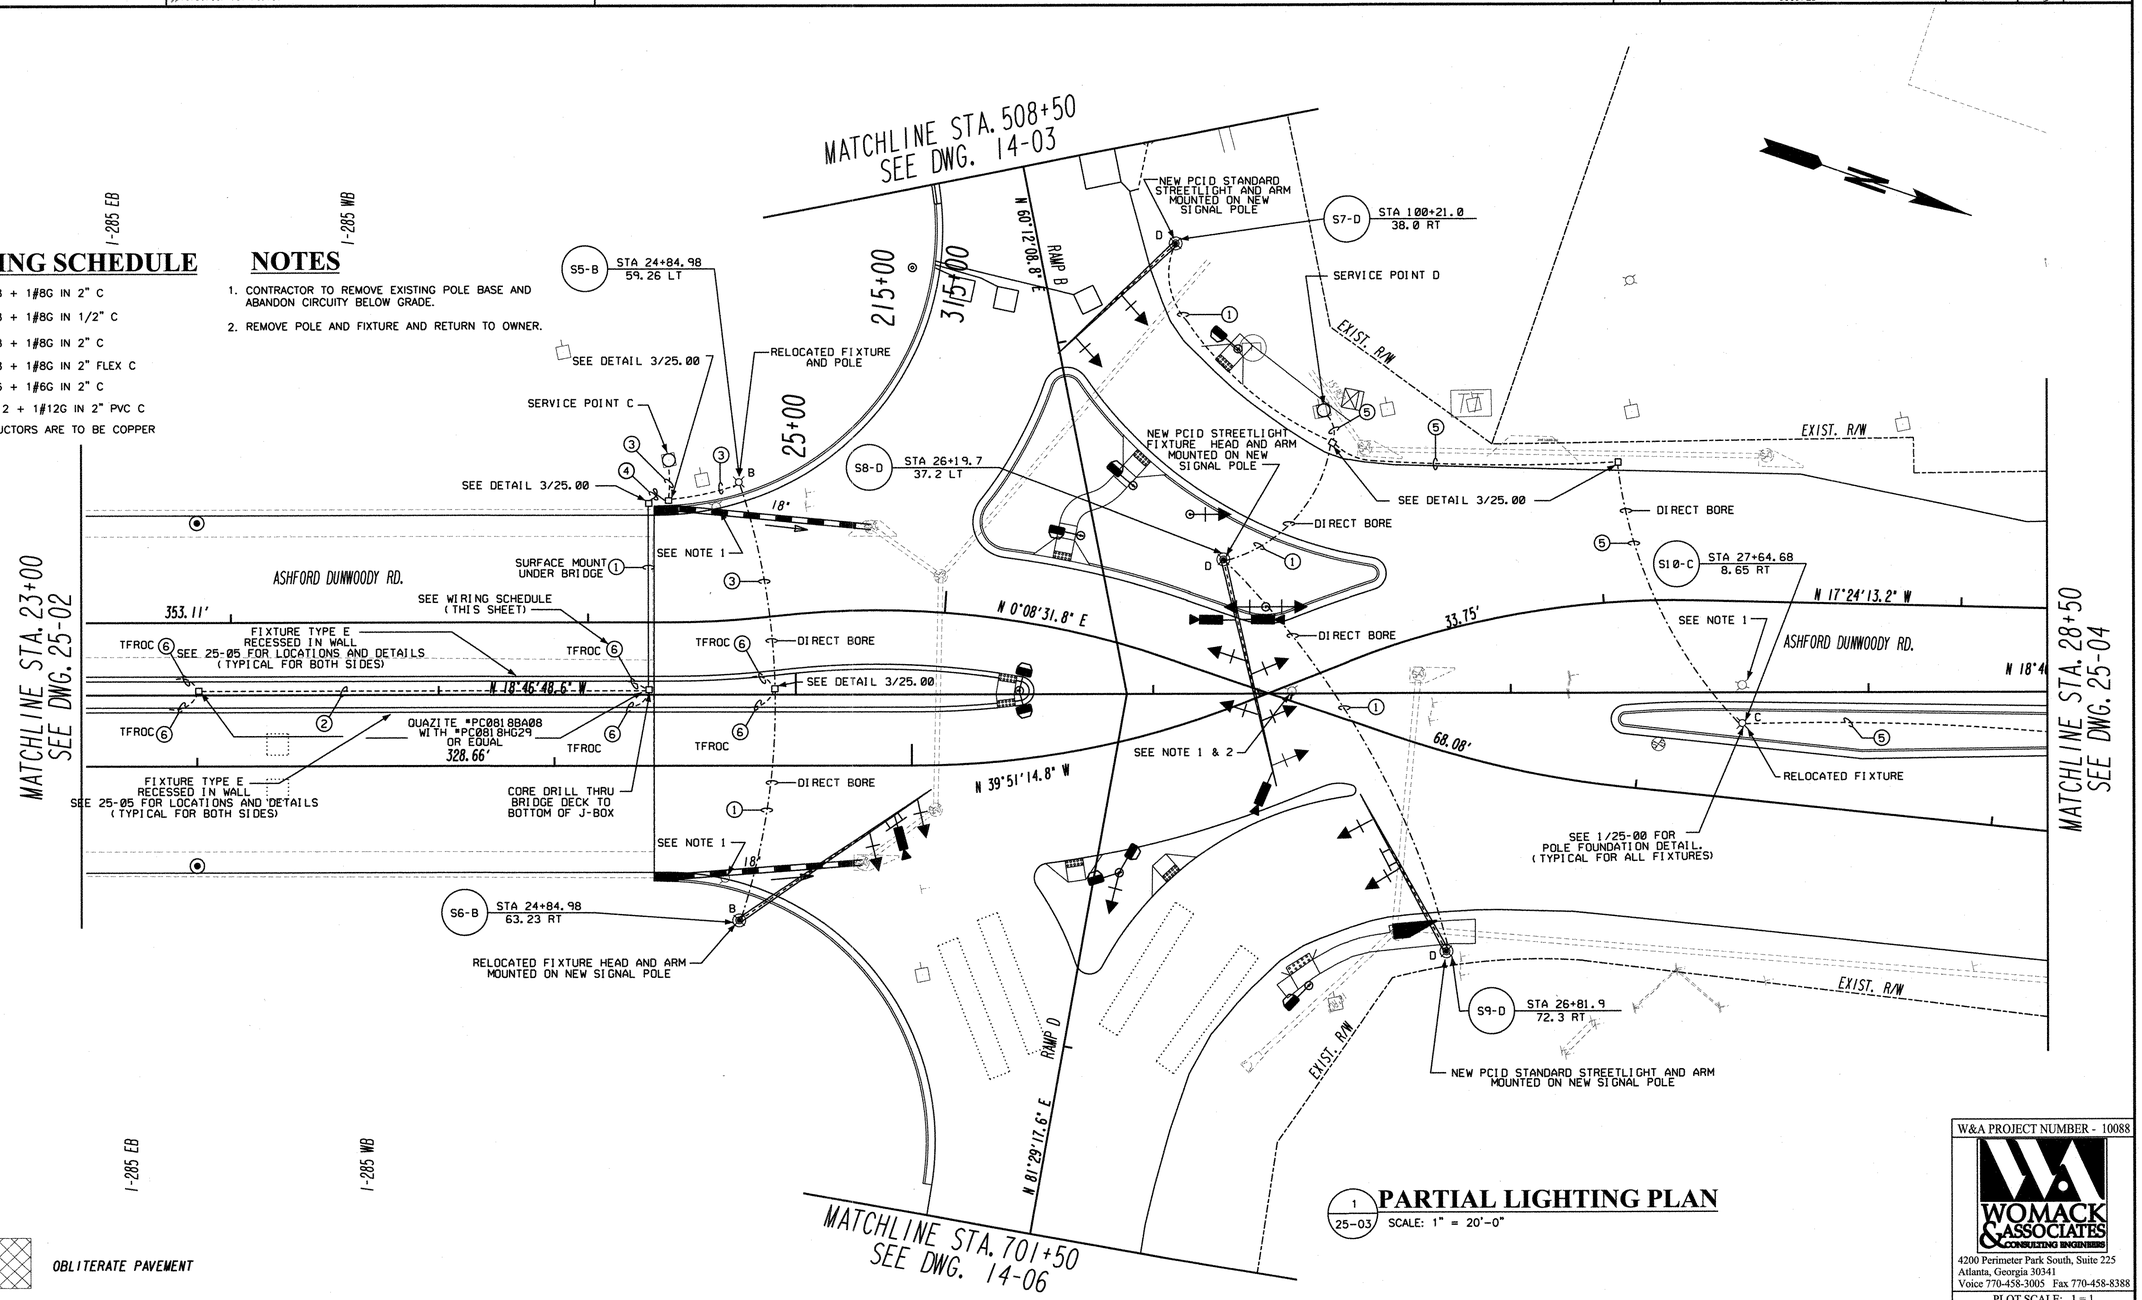

1 / 25-03 **PARTIAL LIGHTING PLAN**
SCALE: 1" = 20'-0"

OBLITERATE PAVEMENT

W&A PROJECT NUMBER - 10088

WOMACK & ASSOCIATES CONSULTING ENGINEERS
4200 Perimeter Park South, Suite 225
Atlanta, Georgia 30341
Voice 770-458-3005 Fax 770-458-8388

PLOT SCALE: 1 = 1

PROPERTY AND EXISTING R/W LINE	
REQUIRED R/W LINE	
CONSTRUCTION LIMITS	
EASEMENT FOR CONSTR & MAINTENANCE OF SLOPES	
EASEMENT FOR CONSTR OF SLOPES	
EASEMENT FOR CONSTR OF DRIVES	

BEGIN LIMIT OF ACCESS.....BLA
END LIMIT OF ACCESS.....ELA
LIMIT OF ACCESS
REQ'D. R/W AND LIMIT OF ACCESS

MORELAND-ALTOBELLI ASSOC., INC.
(770) 263-5945

DESIGNED BY:	GPG
DRAWN BY:	GPG
CHECKED BY:	
SUPERVISED BY:	

SCALE IN FEET
0 20 40 80

REVISION DATES

STATE OF GEORGIA
DEPARTMENT OF TRANSPORTATION
OFFICE:

LIGHTING PLANS
ASHFORD DUNWOODY ROAD
STA. 23+00 TO STA. 25+50

DRAWING No. 25-03

GPLN