DATETIME$$$	TIME$$$	PRF	DGN	STATE	PROJECT NUMBER	SHEET NO.	TOTAL SHEETS
$USER$		$$PENTABLE$$		GA	0009725	182	324

PHASING DIAGRAM

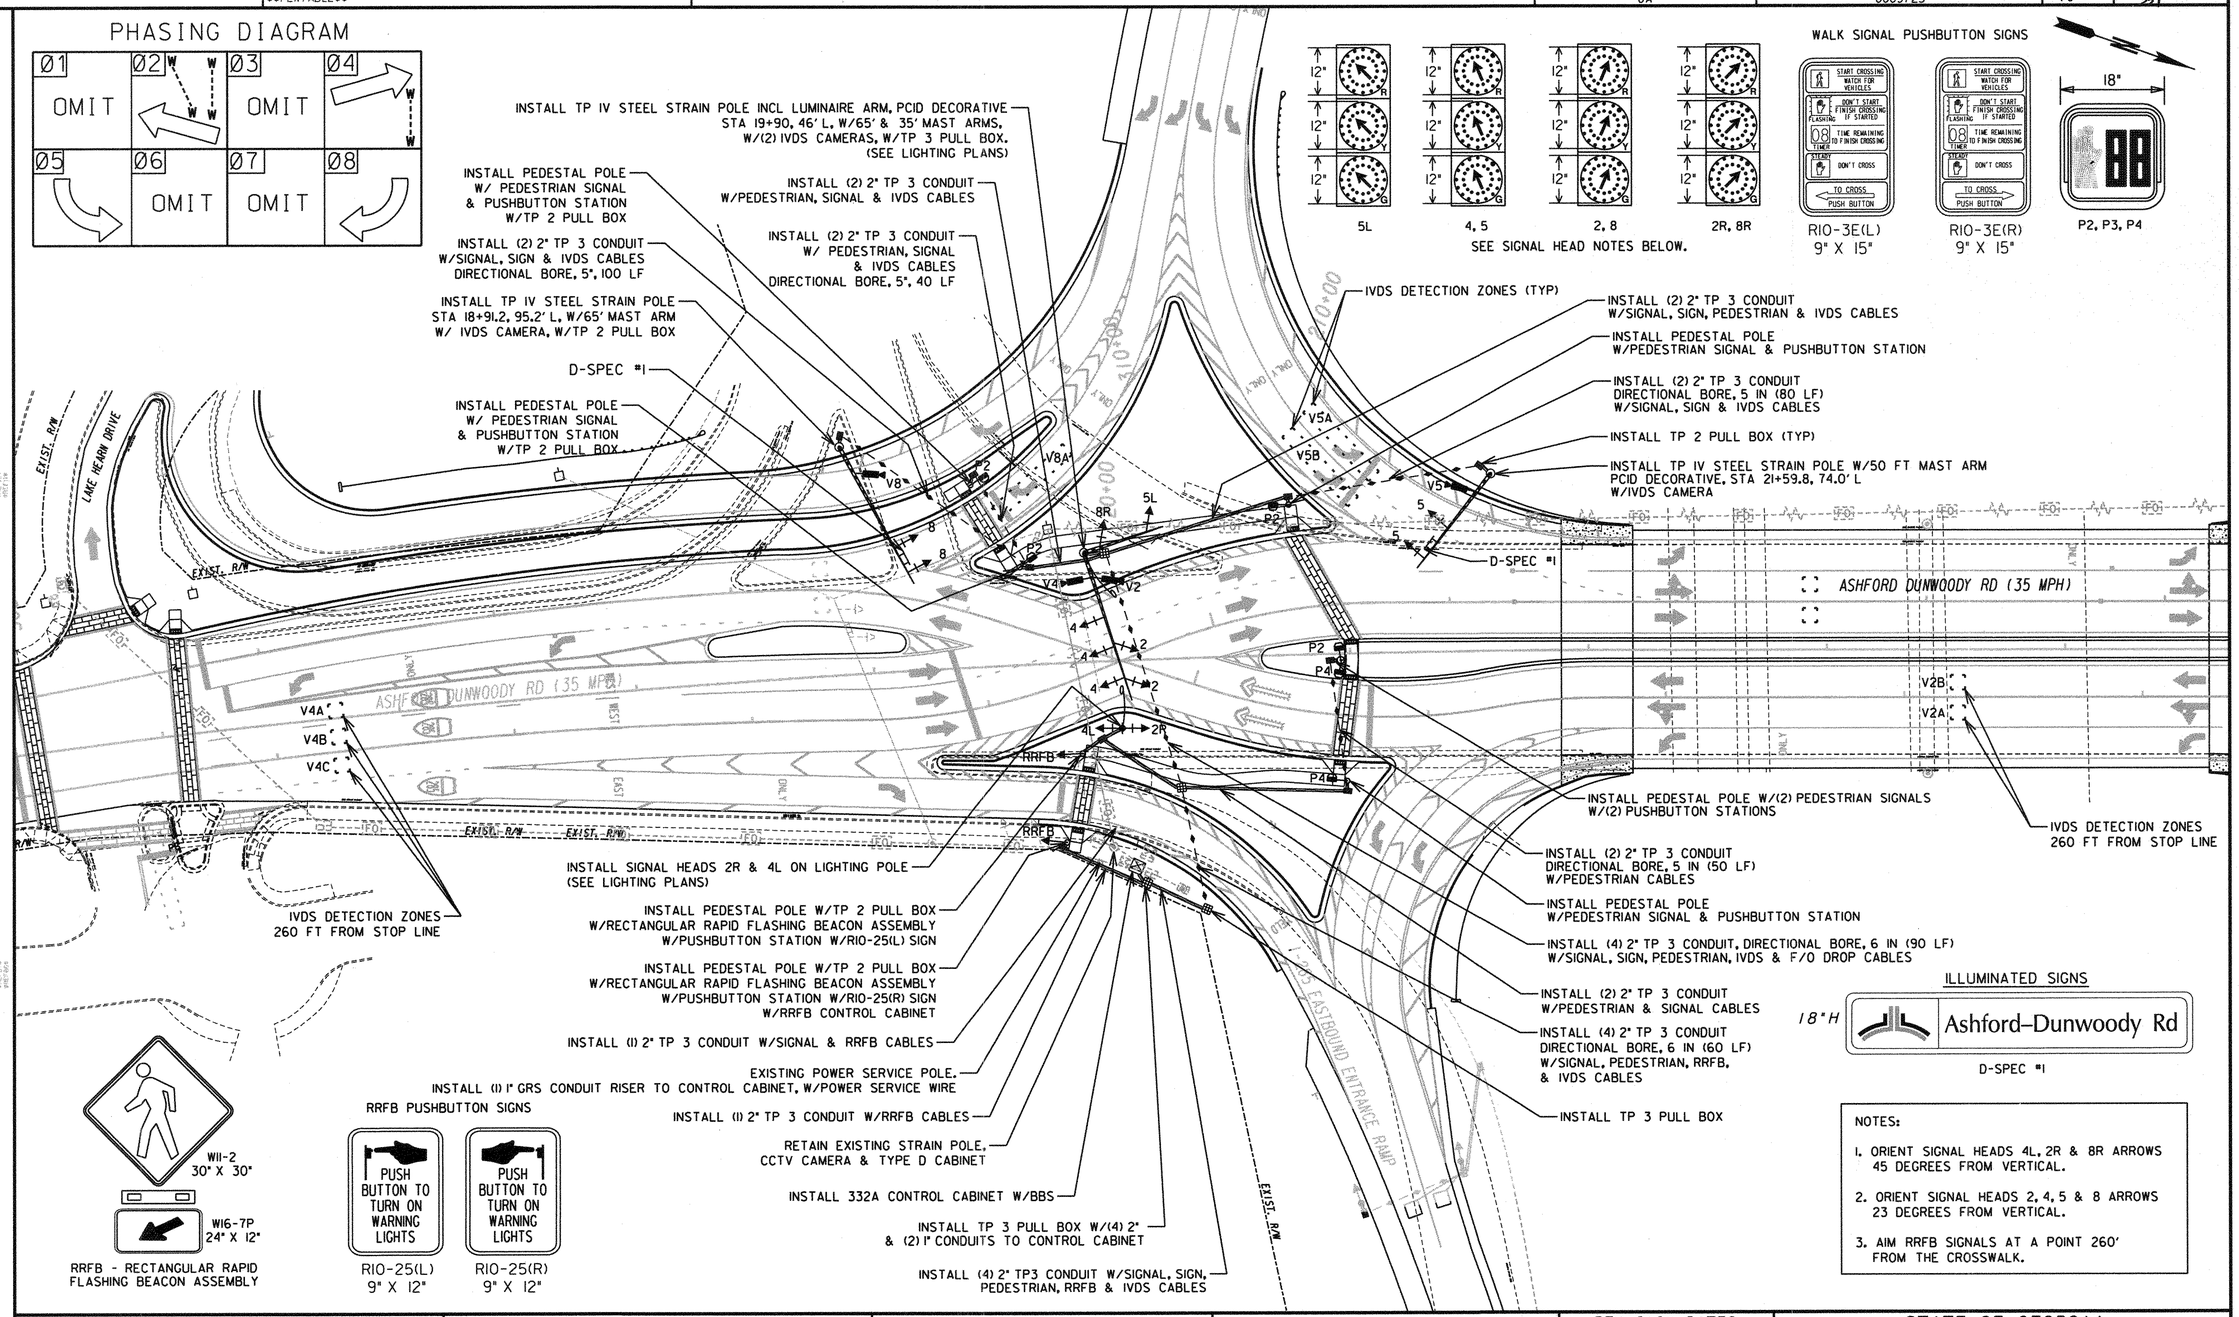

NOTES:

1. ORIENT SIGNAL HEADS 4L, 2R & 8R ARROWS 45 DEGREES FROM VERTICAL.
2. ORIENT SIGNAL HEADS 2, 4, 5 & 8 ARROWS 23 DEGREES FROM VERTICAL.
3. AIM RRFB SIGNALS AT A POINT 260' FROM THE CROSSWALK.

Moreland Altobelli Associates, Inc.
2211 Beaver Ruin Road
Suite 190
Norcross, Georgia 30071
Telephone (770) 263-5945

SCALE IN FEET
0 30 60 120

REVISION DATES

STATE OF GEORGIA
DEPARTMENT OF TRANSPORTATION
OFFICE: INNOVATIVE PROGRAM DELIVERY

TRAFFIC SIGNAL INSTALLATION NO. 2
ASHFORD DUNWOODY ROAD
@ I-285 EASTBOUND RAMP

DRAWING No. 27-04

...\hwy\dgn\0009725sg02.dgn May. 09, 2011 16:07:26