PAY ITEMS - FOR INFORMATION ONLY			
	DESCRIPTION	UNIT	QUANTITY
682-6233	CONDUIT, NONMETL, TP 3, 2 IN	LF	30
935-1512	OUTSIDE PLANT FIBER OPTIC CABLE, DROP, SINGLE MODE, 12 FIBER	LF	100
935-3603	FIBER OPTIC CLOSURE, FDC PRE-TERMINATED, TYPE A, 12-FIBER	EA	1
935-4010	FIBER OPTIC SPLICE, FUSION	EA	4

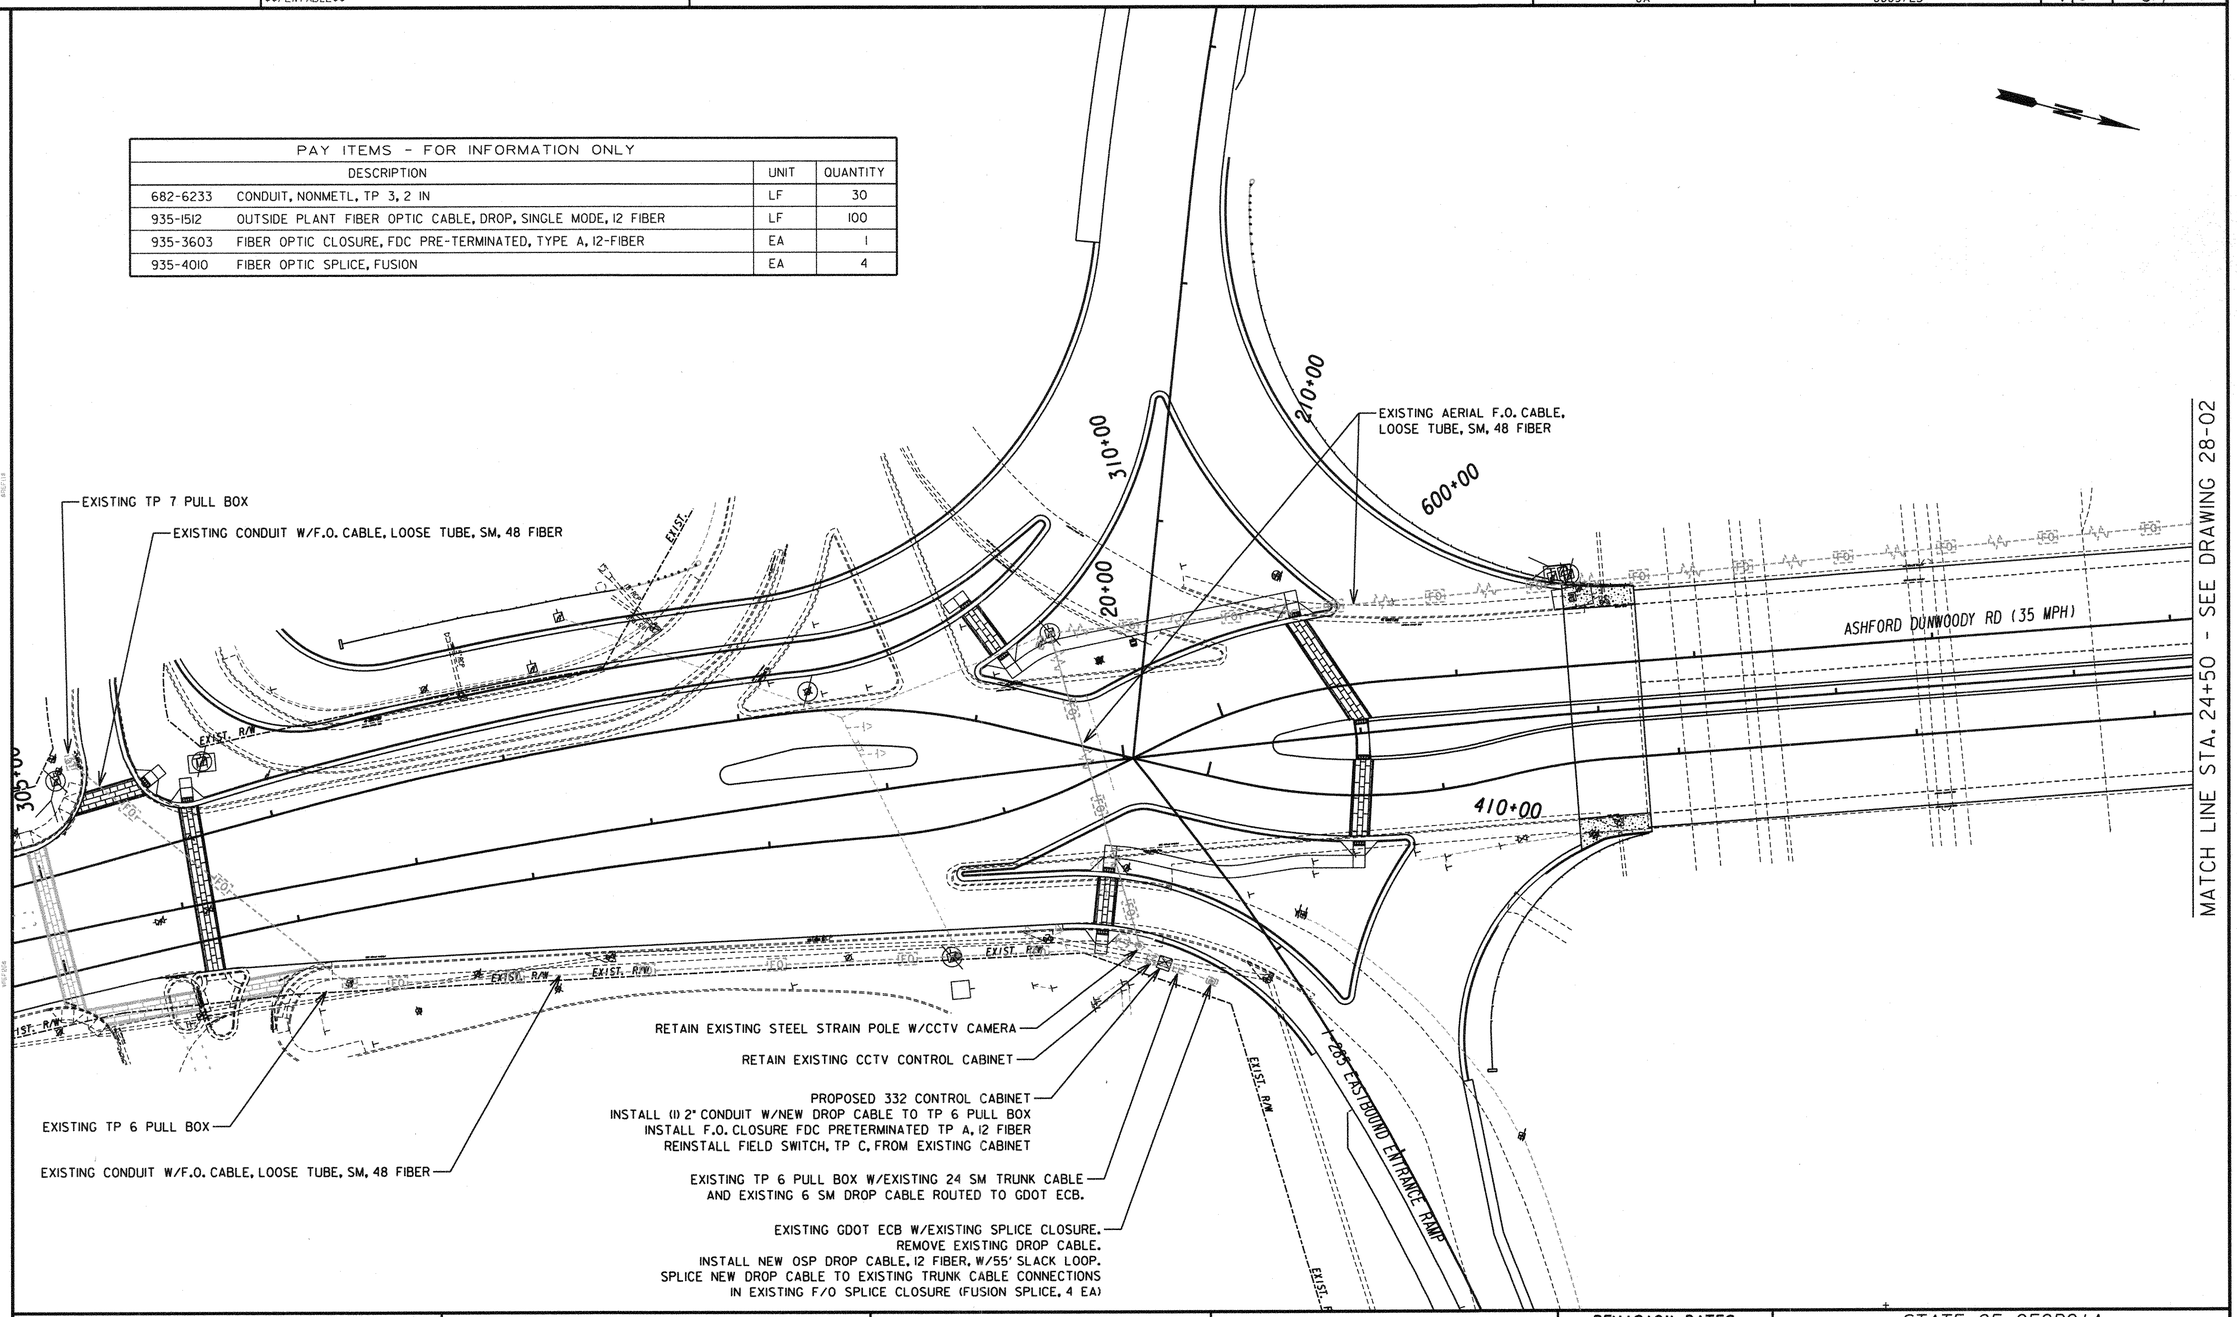

Moreland Altobelli Associates, Inc.
2211 Beaver Ruin Road
Suite 190
Norcross, Georgia 30071
Telephone (770) 263-5945

SCALE IN FEET
0 30 60 120

REVISION DATES

STATE OF GEORGIA
DEPARTMENT OF TRANSPORTATION
OFFICE: INNOVATIVE PROGRAM DELIVERY

COMMUNICATION PLAN
ASHFORD DUNWOODY ROAD

DRAWING No. 28-01