DATE$$$ $USER$	PRF $$PENTABLE$$	DGN GRWCOV	STATE	PROJECT NUMBER	SHEET NO	TOTAL SHEETS
			GA	0009725	234	334

DEPARTMENT OF TRANSPORTATION
STATE OF GEORGIA

EROSION, SEDIMENTATION, & POLLUTION CONTROL PLAN
ASHFORD DUNWOODY RD.@ I-285
DIVERGING DIAMOND INTERCHANGE
DEKALB COUNTY, GEORGIA
FEDERAL AID PROJECT

FEDERAL ROUTE * I-285
STATE ROUTE * SR407
P. I. NO. 0009725

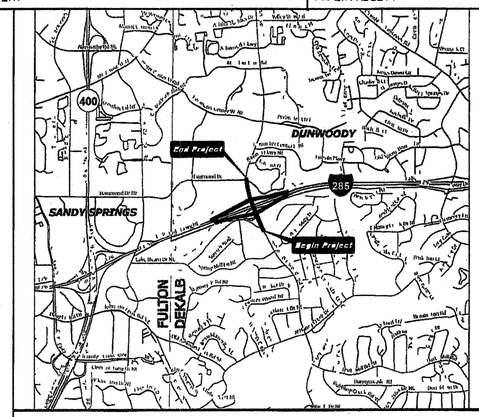

VICINITY MAP

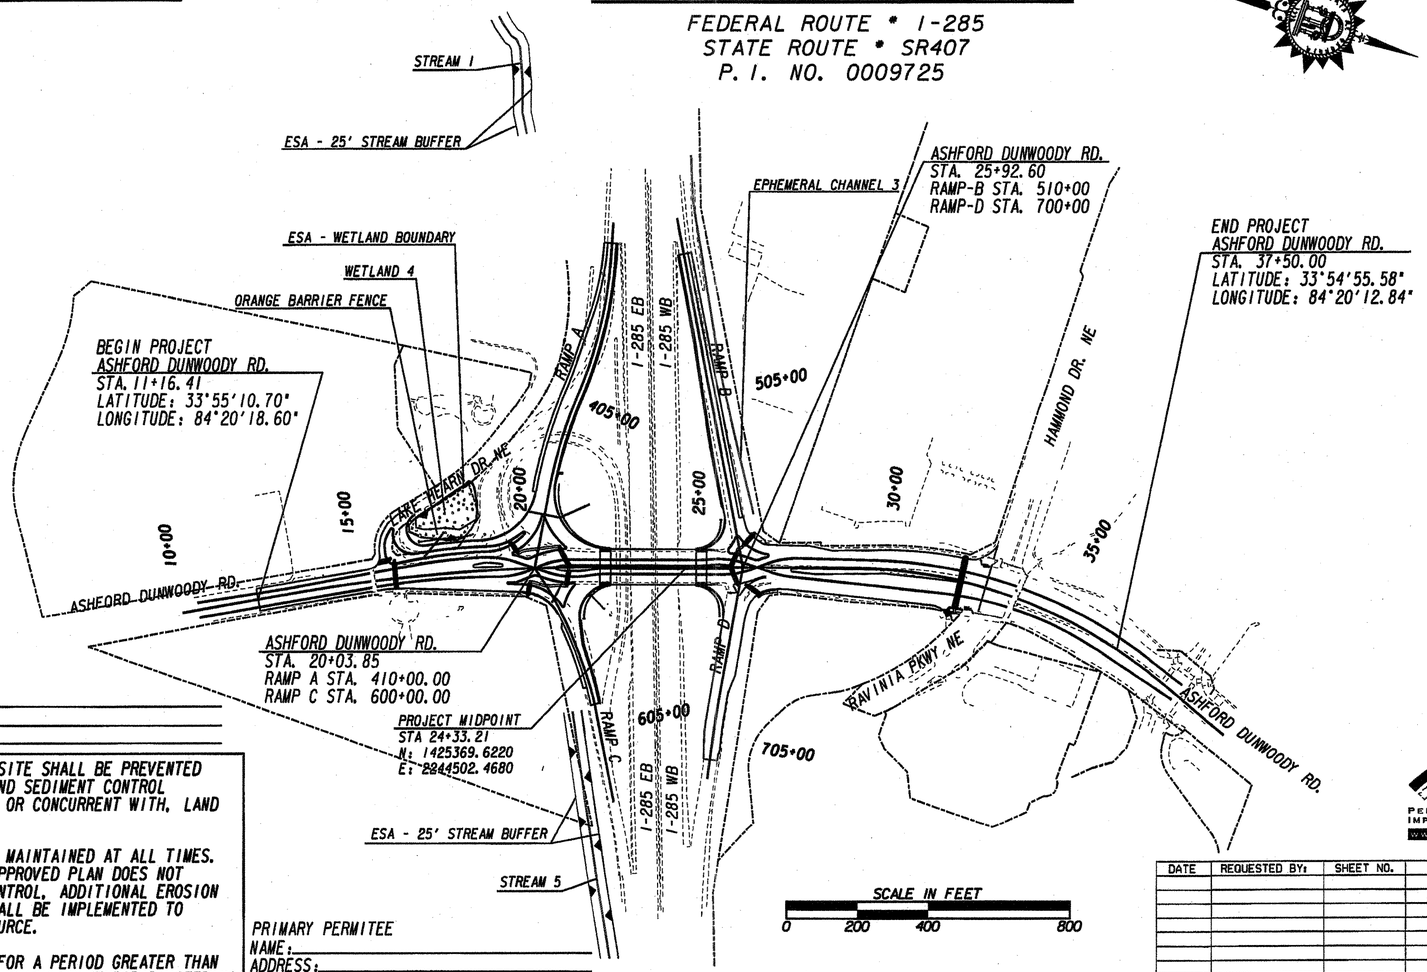

THIS PROJECT IS 100% IN DEKALB COUNTY AND IS 100% IN CONG.DIST.NO.4 .

PROJECT DESIGNATION: DESIGNED IN ENGLISH UNITS.

THIS PROJECT HAS BEEN PREPARED USING THE HORIZONTAL GEORGIA COORDINATE SYSTEM OF 1984 (NAD 1983)/94 WEST ZONE,AND THE NORTH AMERICAN VERTICAL DATUM (NAVD) OF 1988.

24 HR LOCAL CONTACT
NAME:
COMPANY:
TELEPHONE:

THE ESCAPE OF SEDIMENT FROM THE SITE SHALL BE PREVENTED BY THE INSTALLATION OF EROSION AND SEDIMENT CONTROL MEASURES AND PRACTICES PRIOR TO, OR CONCURRENT WITH, LAND DISTURBING ACTIVITIES.

EROSION CONTROL MEASURES WILL BE MAINTAINED AT ALL TIMES. IF FULL IMPLEMENTATION OF THE APPROVED PLAN DOES NOT PROVIDE FOR EFFECTIVE EROSION CONTROL, ADDITIONAL EROSION AND SEDIMENT CONTROL MEASURES SHALL BE IMPLEMENTED TO CONTROL OR TREAT THE SEDIMENT SOURCE.

ANY DISTURBED AREA LEFT EXPOSED FOR A PERIOD GREATER THAN 14 DAYS SHALL BE STABILIZED WITH MULCH OR TEMPORARY SEEDING.

PRIMARY PERMITEE
NAME:
ADDRESS:
TELEPHONE:

Retention of Records. The Department will retain records in accordance with Part IV. F of General permit GAR 100002.

ESPCP CERTIFICATION STATEMENTS

"I certify that this Erosion, Sedimentation and Pollution Control Plan has been prepared in accordance with part IV. of the General NPDES Permit No. GAR 100002."

"I certify that the permittee's Erosion, Sedimentation and Pollution Control Plan provides for an appropriate and comprehensive system of best management practices required by the Georgia Water Quality Control Act and the document "Manual for Erosion and Sediment Control in Georgia" (Manual) published by the State Soil and Water Conservation Commission as of January 1 of the year in which the land disturbing activity was permitted, provides for the sampling of the receiving water(s) or the sampling of the storm water outfalls and that the designed system of best management practices and sampling methods is expected to meet the requirements contained in the General NPDES Permit No. GAR 100002."

"I certify that the permittee's Erosion, Sedimentation and Pollution Control Plan provides for the monitoring of: (a) all perennial and intermittent streams and other water bodies shown on the USGS topographic map and all other field verified perennial and intermittent streams and other water bodies, or (b) where any such specific identified perennial or intermittent stream and other water body is not proposed to be sampled, I have determined in my professional judgment, utilizing the factors required in the General NPDES Permit No GAR 100002, that the increase in the turbidity of each specific identified sampled receiving water will be representative of the increase in the turbidity of a specific identified un-sampled receiving water."

"I certify under penalty of law that this document and all attachments were prepared under my direction or supervision in accordance with a system designed to assure that the certified personnel properly gather and evaluate the information submitted. Based on my inquiry of the person or persons who manage the system, or those persons directly responsible for gathering the information, the information submitted is, to the best of my knowledge and belief, true, accurate, and complete. I am aware that there are significant penalties for submitting false information, including the possibility of fine and imprisonment for knowing violations."

I certify under penalty of law that this plan was prepared after a site visit to the location described herein by myself or my authorized agent under my direct supervision.

SITE VISIT CERTIFICATION OF PLANS

I CERTIFY UNDER PENALTY OF LAW THAT THIS PLAN WAS PREPARED AFTER A SITE VISIT TO THE LOCATIONS DESCRIBED HEREIN BY MYSELF OR MY AUTHORIZED AGENT UNDER MY DIRECT SUPERVISION.

GERALD ROSS DATE
GSWCC LEVEL II CERTIFICATION NUMBER 0000044443

GEORGIA REGISTERED PROFESSIONAL ENGINEER NO. 21492 GERALD MARTIN ROSS

PLANS PREPARED BY

Moreland Altobelli Associates, Inc.
2211 Beaver Ruin Road
Suite 190
Norcross, Georgia 30071
Telephone (770) 263-5945

GEORGIA REGISTERED PROFESSIONAL ENGINEER PE028151 SHRUJAL H. AMIN

UNDER THE SUPERVISION OF :
SHRUJAL AMIN, P.E.
GSWCC CERTIFICATION NO. :0000017128

DATE	MARLO CLOWERS, P.E. PROJECT MANAGER
DATE	GERALD ROSS, P.E. CHIEF ENGINEER
	PLANS COMPLETED DATE : 5-11-11

PERIMETER COMMUNITY IMPROVEMENT DISTRICTS
WWW.PERIMETERCID.ORG

DATE	REQUESTED BY:	SHEET NO.	REVISIONS	GSWCC #	SIGNATURE

1/5/2009

\\MRVIDSN\ARD\9725ESC dgn 5/10/2011 11:16:40 AM