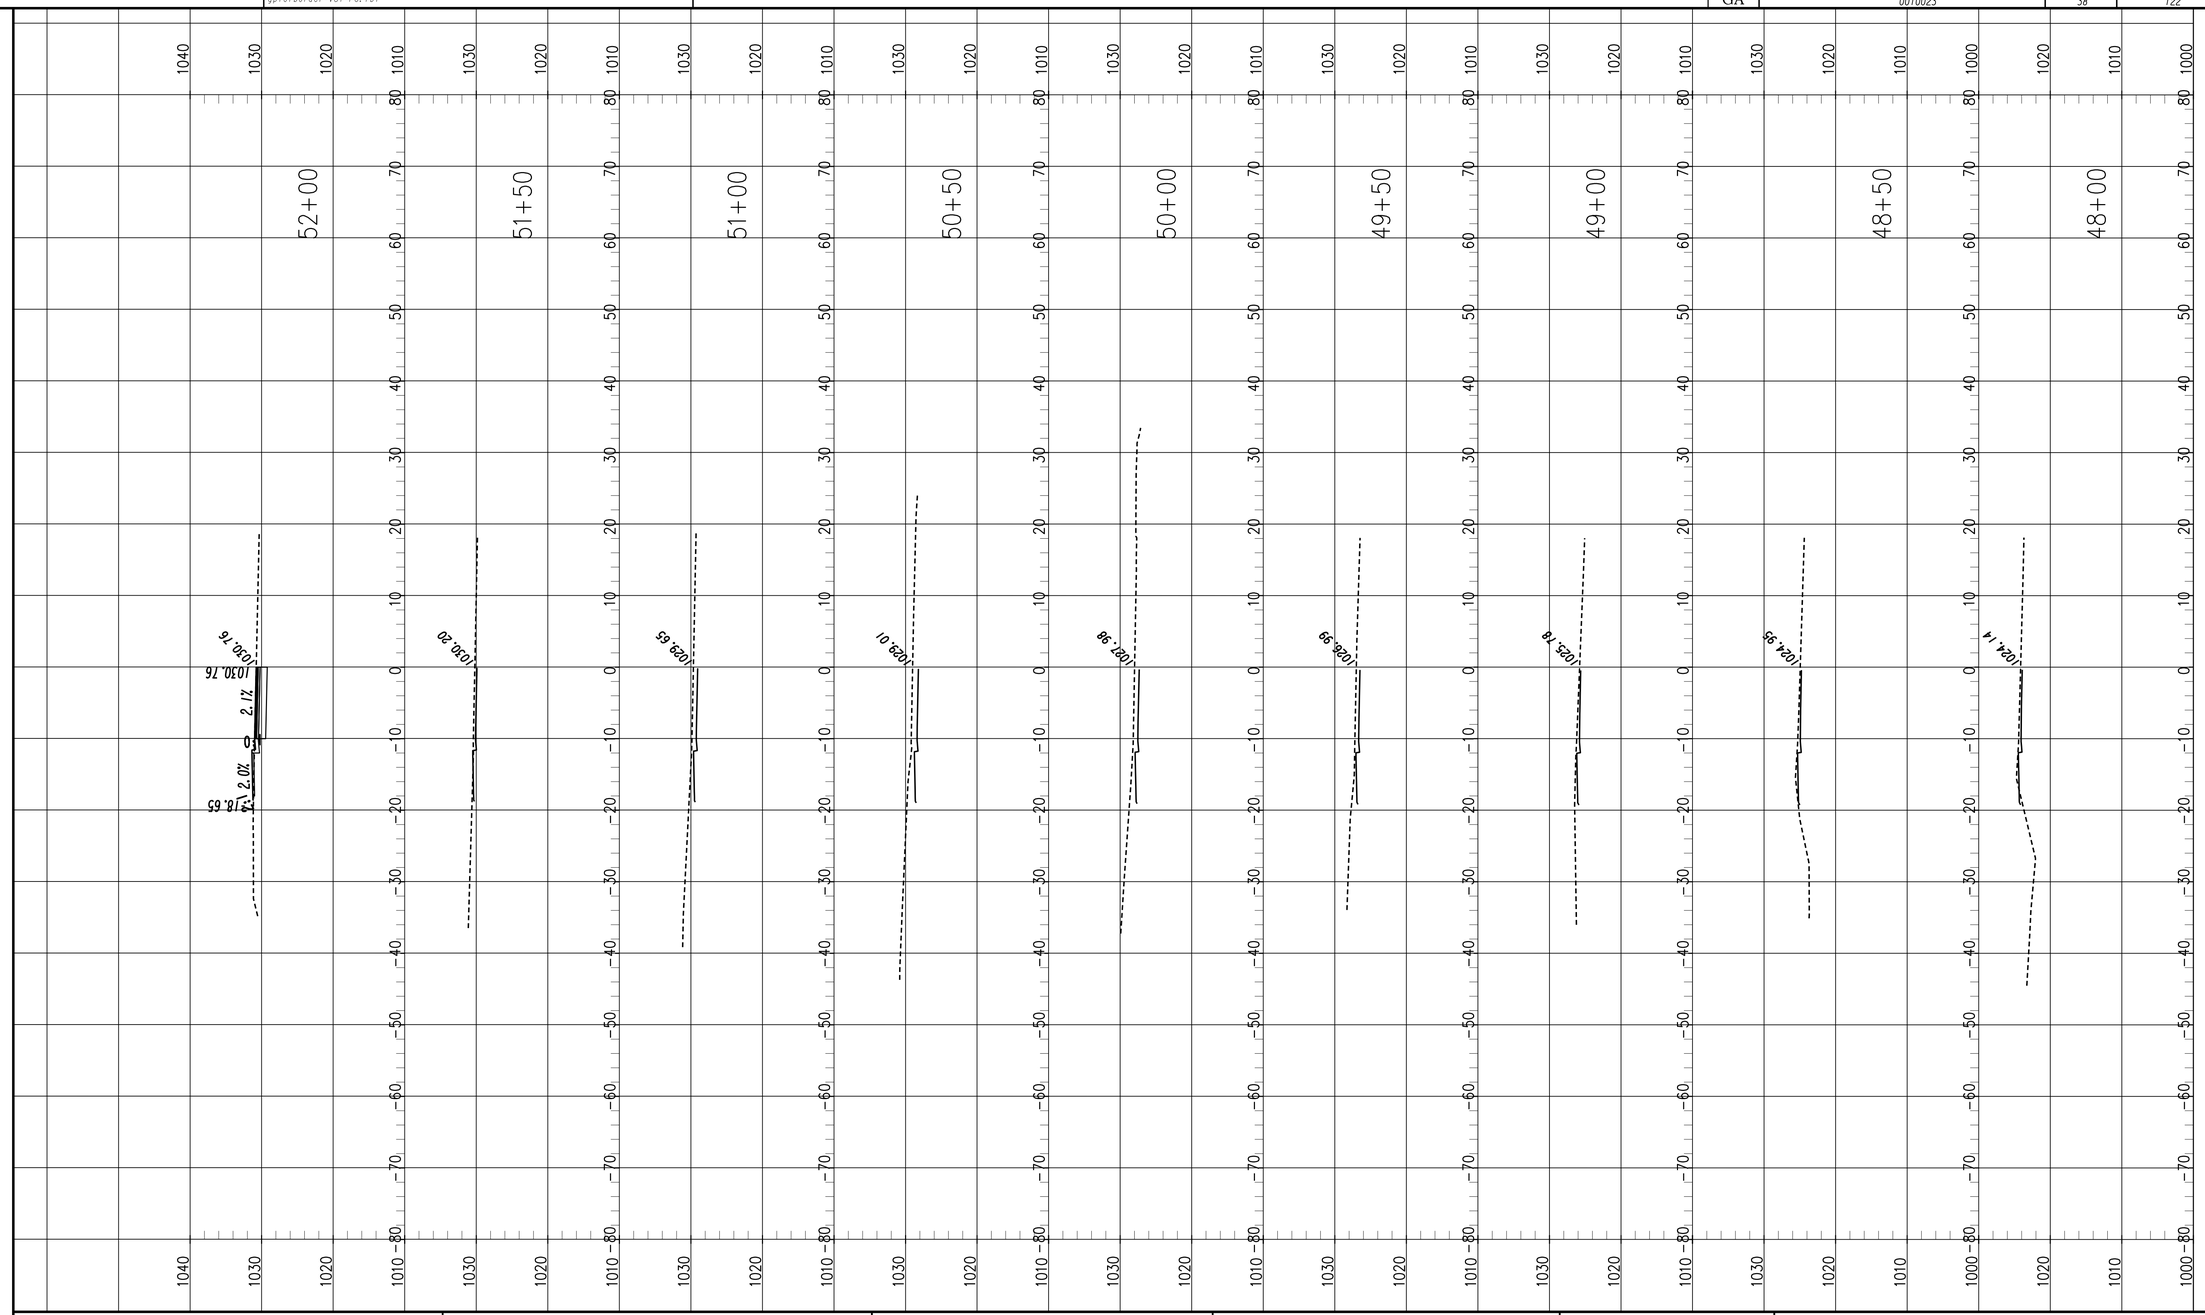

GEORGIA
DEPARTMENT OF TRANSPORTATION

REVISION DATES		

STATE OF GEORGIA
DEPARTMENT OF TRANSPORTATION

OFFICE: DISTRICT 7 PRECONSTRUCTION

CROSS SECTIONS

PALMETTO ELEMENTARY SCHOOL
SRTS

DRAWING No. 23-10

6/30/2011 SUXEN