VOID

STREET NAME SIGNS

N Ashley St
D3-1 (1)

E Ann St
D3-1 (3)

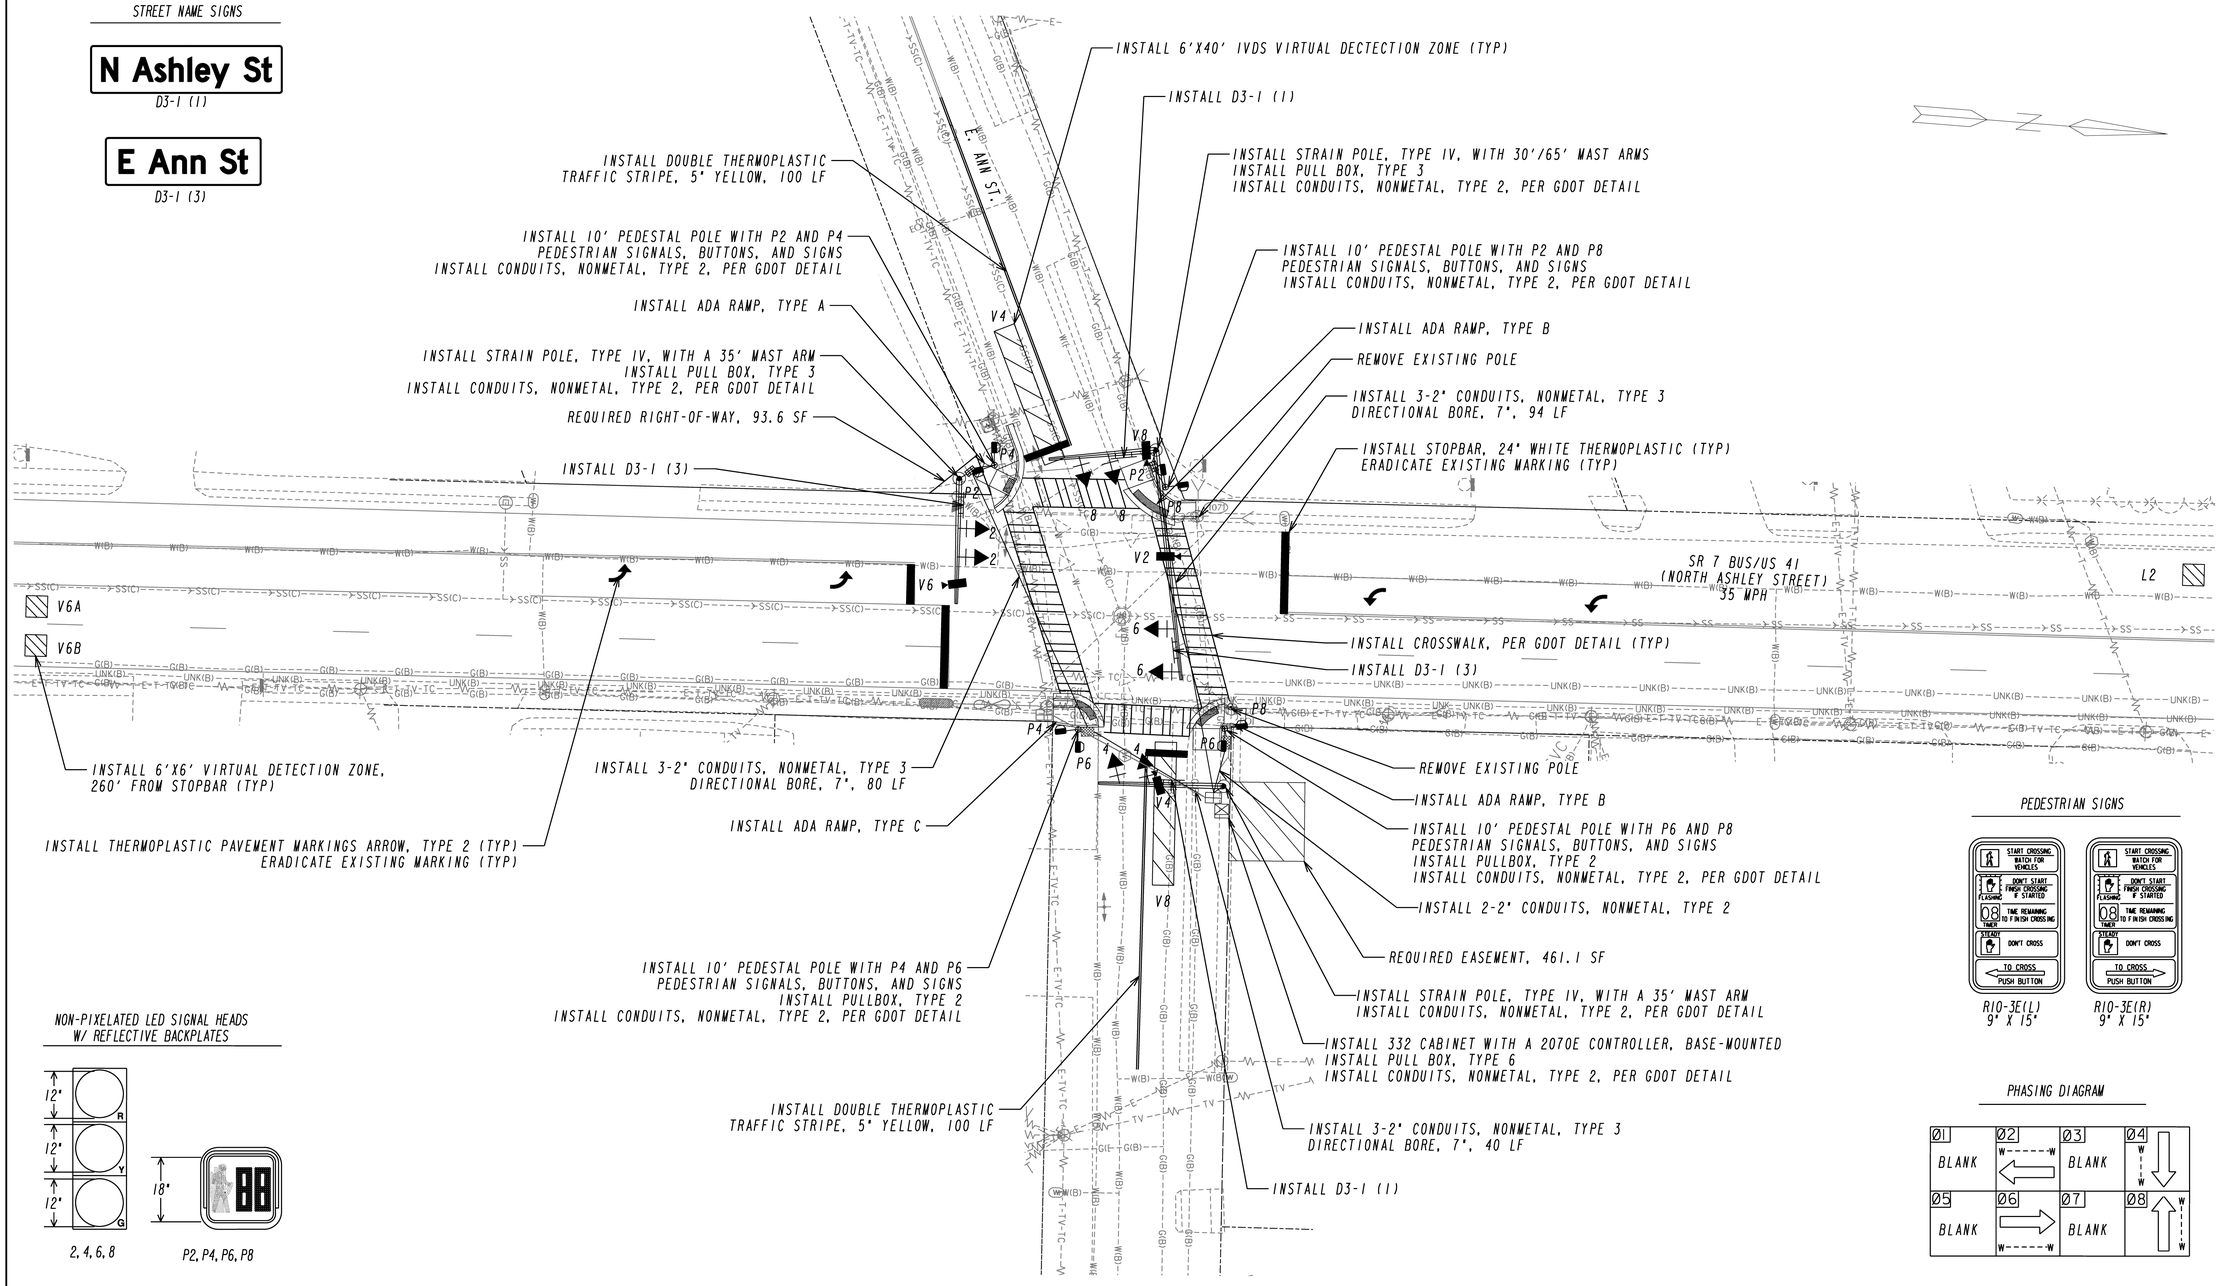

PEDESTRIAN SIGNS

R10-3E(L)
9" X 15"

R10-3E(R)
9" X 15"

NON-PIXELATED LED SIGNAL HEADS
W/ REFLECTIVE BACKPLATES

2, 4, 6, 8

P2, P4, P6, P8

PHASING DIAGRAM

INTERSECTION #2
SR 7 BUS/US 41
(NORTH ASHLEY STREET)
@
EAST ANN STREET

Stantec

SCALE IN FEET
0 20 40 80

REVISION DATES

STATE OF GEORGIA
DEPARTMENT OF TRANSPORTATION
OFFICE: PROJECT DELIVERY
SIGNAL PLANS
CONSTRUCTION AND INSTALLATION
PI* 0010116

DRAWING No.
27-006

3/1/2007 GPLN