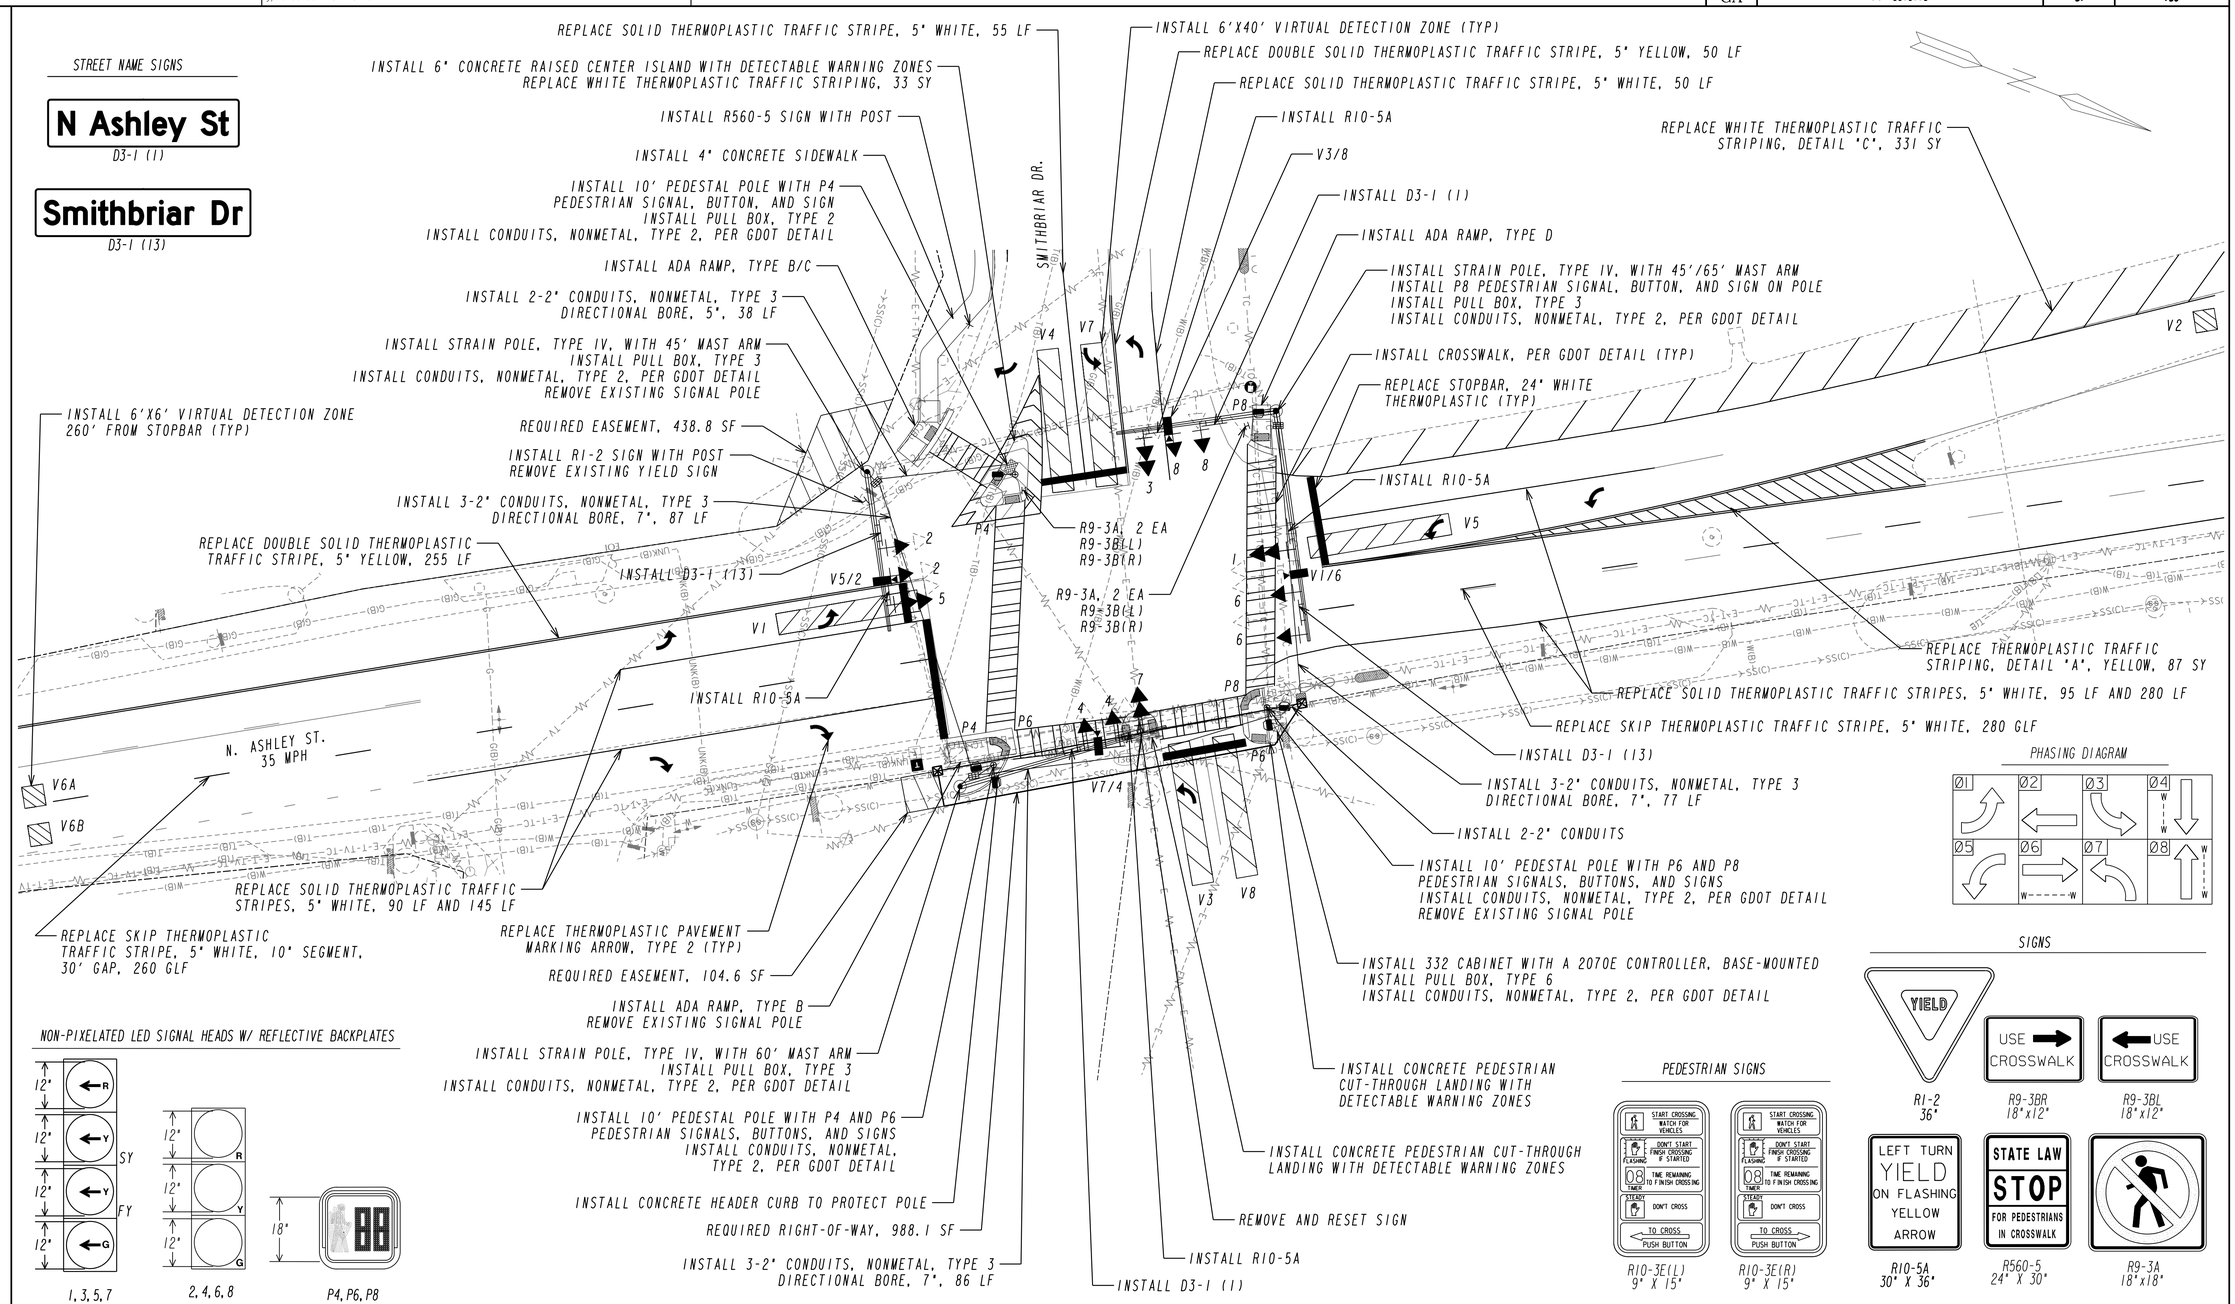

INTERSECTION (10
SR 7 BUS/US 41
(NORTH ASHLEY STREET)
@
SMITHBRIAR DRIVE

Stantec

SCALE IN FEET
0 20 40 80

REVISION DATES

STATE OF GEORGIA
DEPARTMENT OF TRANSPORTATION
OFFICE: PROJECT DELIVERY
SIGNAL PLANS
CONSTRUCTION AND INSTALLATION
PI* 0010116

DRAWING No.
27-030

3/1/2007 GPLN