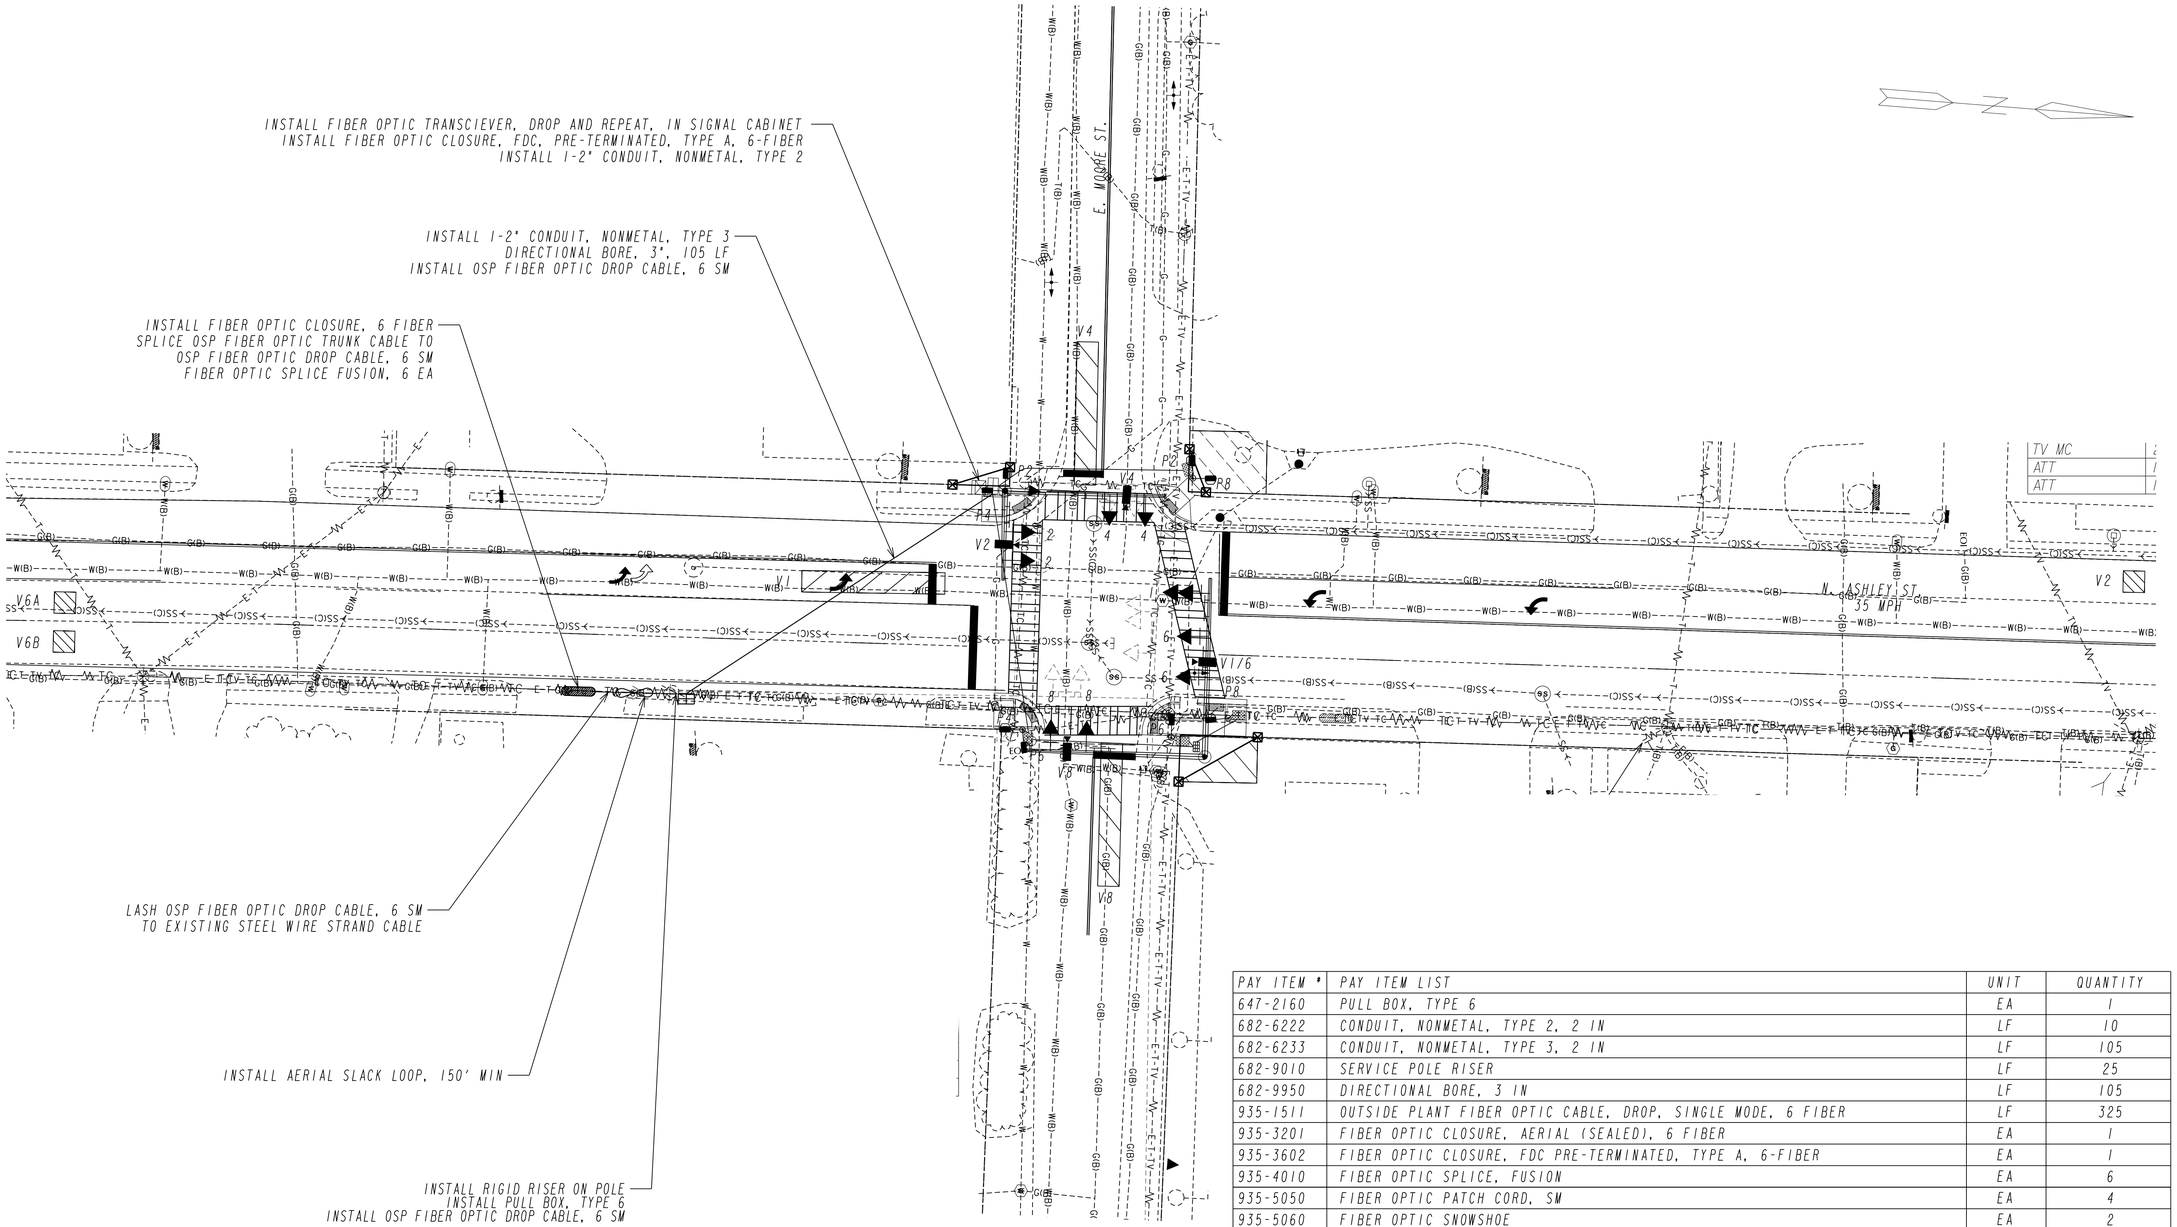

PAY ITEM #	PAY ITEM LIST	UNIT	QUANTITY
647-2160	PULL BOX, TYPE 6	EA	1
682-6222	CONDUIT, NONMETAL, TYPE 2, 2 IN	LF	10
682-6233	CONDUIT, NONMETAL, TYPE 3, 2 IN	LF	105
682-9010	SERVICE POLE RISER	LF	25
682-9950	DIRECTIONAL BORE, 3 IN	LF	105
935-1511	OUTSIDE PLANT FIBER OPTIC CABLE, DROP, SINGLE MODE, 6 FIBER	LF	325
935-3201	FIBER OPTIC CLOSURE, AERIAL (SEALED), 6 FIBER	EA	1
935-3602	FIBER OPTIC CLOSURE, FDC PRE-TERMINATED, TYPE A, 6-FIBER	EA	1
935-4010	FIBER OPTIC SPLICE, FUSION	EA	6
935-5050	FIBER OPTIC PATCH CORD, SM	EA	4
935-5060	FIBER OPTIC SNOWSHOE	EA	2
935-6562	EXTERNAL TRANSCIEVER, DROP AND REPEAT, 1310 SINGLE MODE, (SINGLE JOBS)	EA	1

INTERSECTION #4
SR 7 BUS/US 41
(NORTH ASHLEY STREET)
@
EAST MOORE STREET

Stantec

SCALE IN FEET
0 20 40 80

REVISION DATES

STATE OF GEORGIA
DEPARTMENT OF TRANSPORTATION
OFFICE: PROJECT DELIVERY
ATMS PLANS
CONSTRUCTION AND INSTALLATION
PI* 0010116

DRAWING No.
28-004

3/1/2007 GPLN