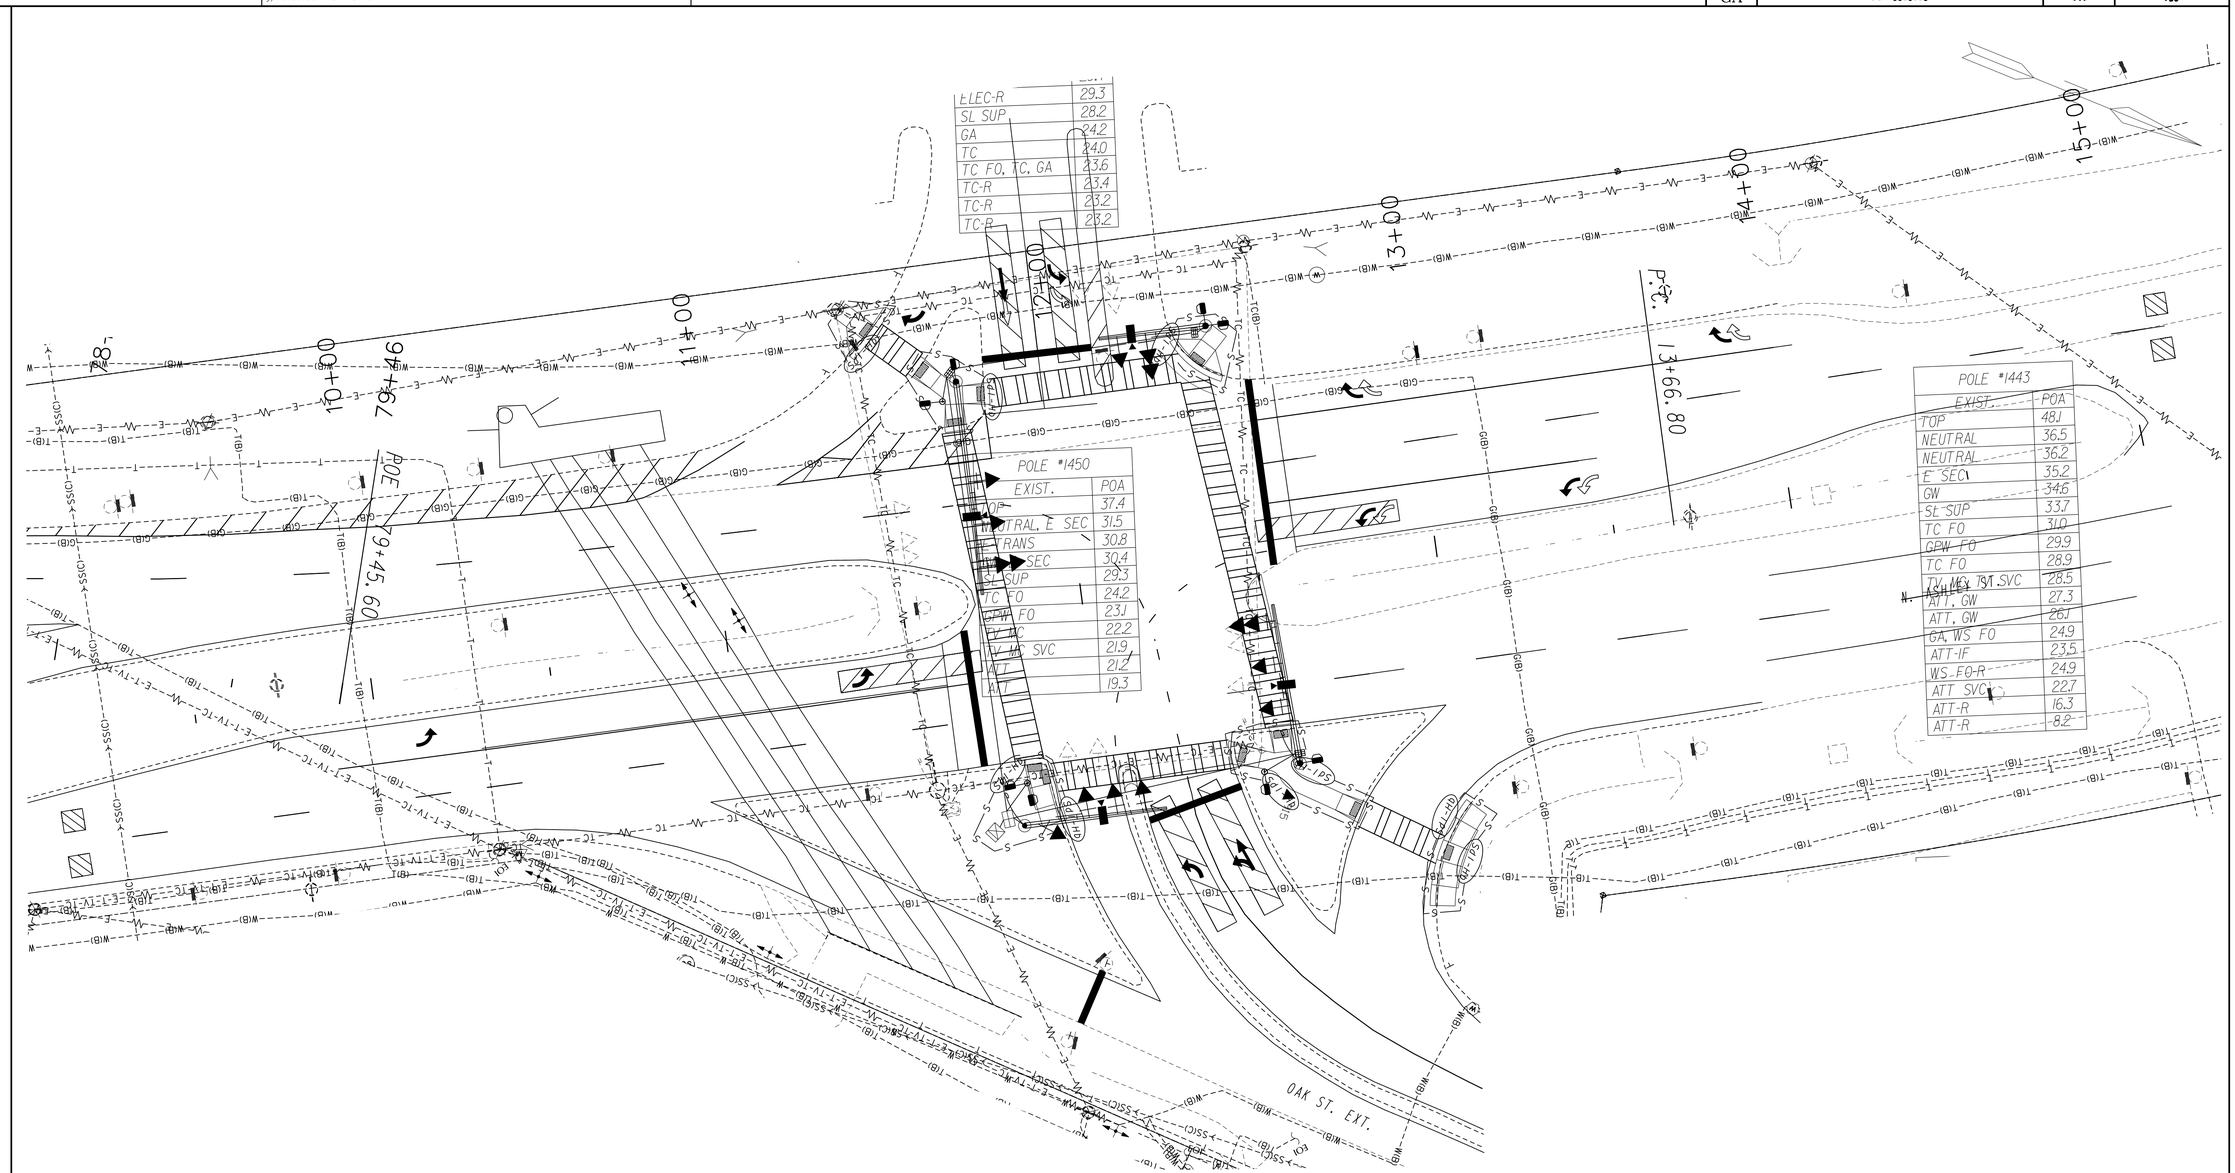

PAY ITEM #	PAY ITEM LIST	UNIT	QUANTITY
163-0529	CONSTRUCT AND REMOVE TEMPORARY SEDIMENT BARRIER OR BALED STRAW CHECK DAM	LF	482
165-0071	MAINTENANCE OF SEDIMENT BARRIER - BALED STRAW	LF	241
700-9300	SOD	SY	106

INTERSECTION #11
SR 7 BUS/US 41
(NORTH ASHLEY STREET)
@
OAK STREET EXTENSION

BALED HAY

—S——S—(Sd1-Hb)—S——S

Stantec

SCALE IN FEET
0 20 40 80

REVISION DATES

STATE OF GEORGIA
DEPARTMENT OF TRANSPORTATION
OFFICE: PROJECT DELIVERY
BMP LOCATION DETAILS
INTERSECTION #11
N. ASHLEY STREET
@ OAK STREET EXT.

DRAWING No. 54-011

3/1/2007 GPLN