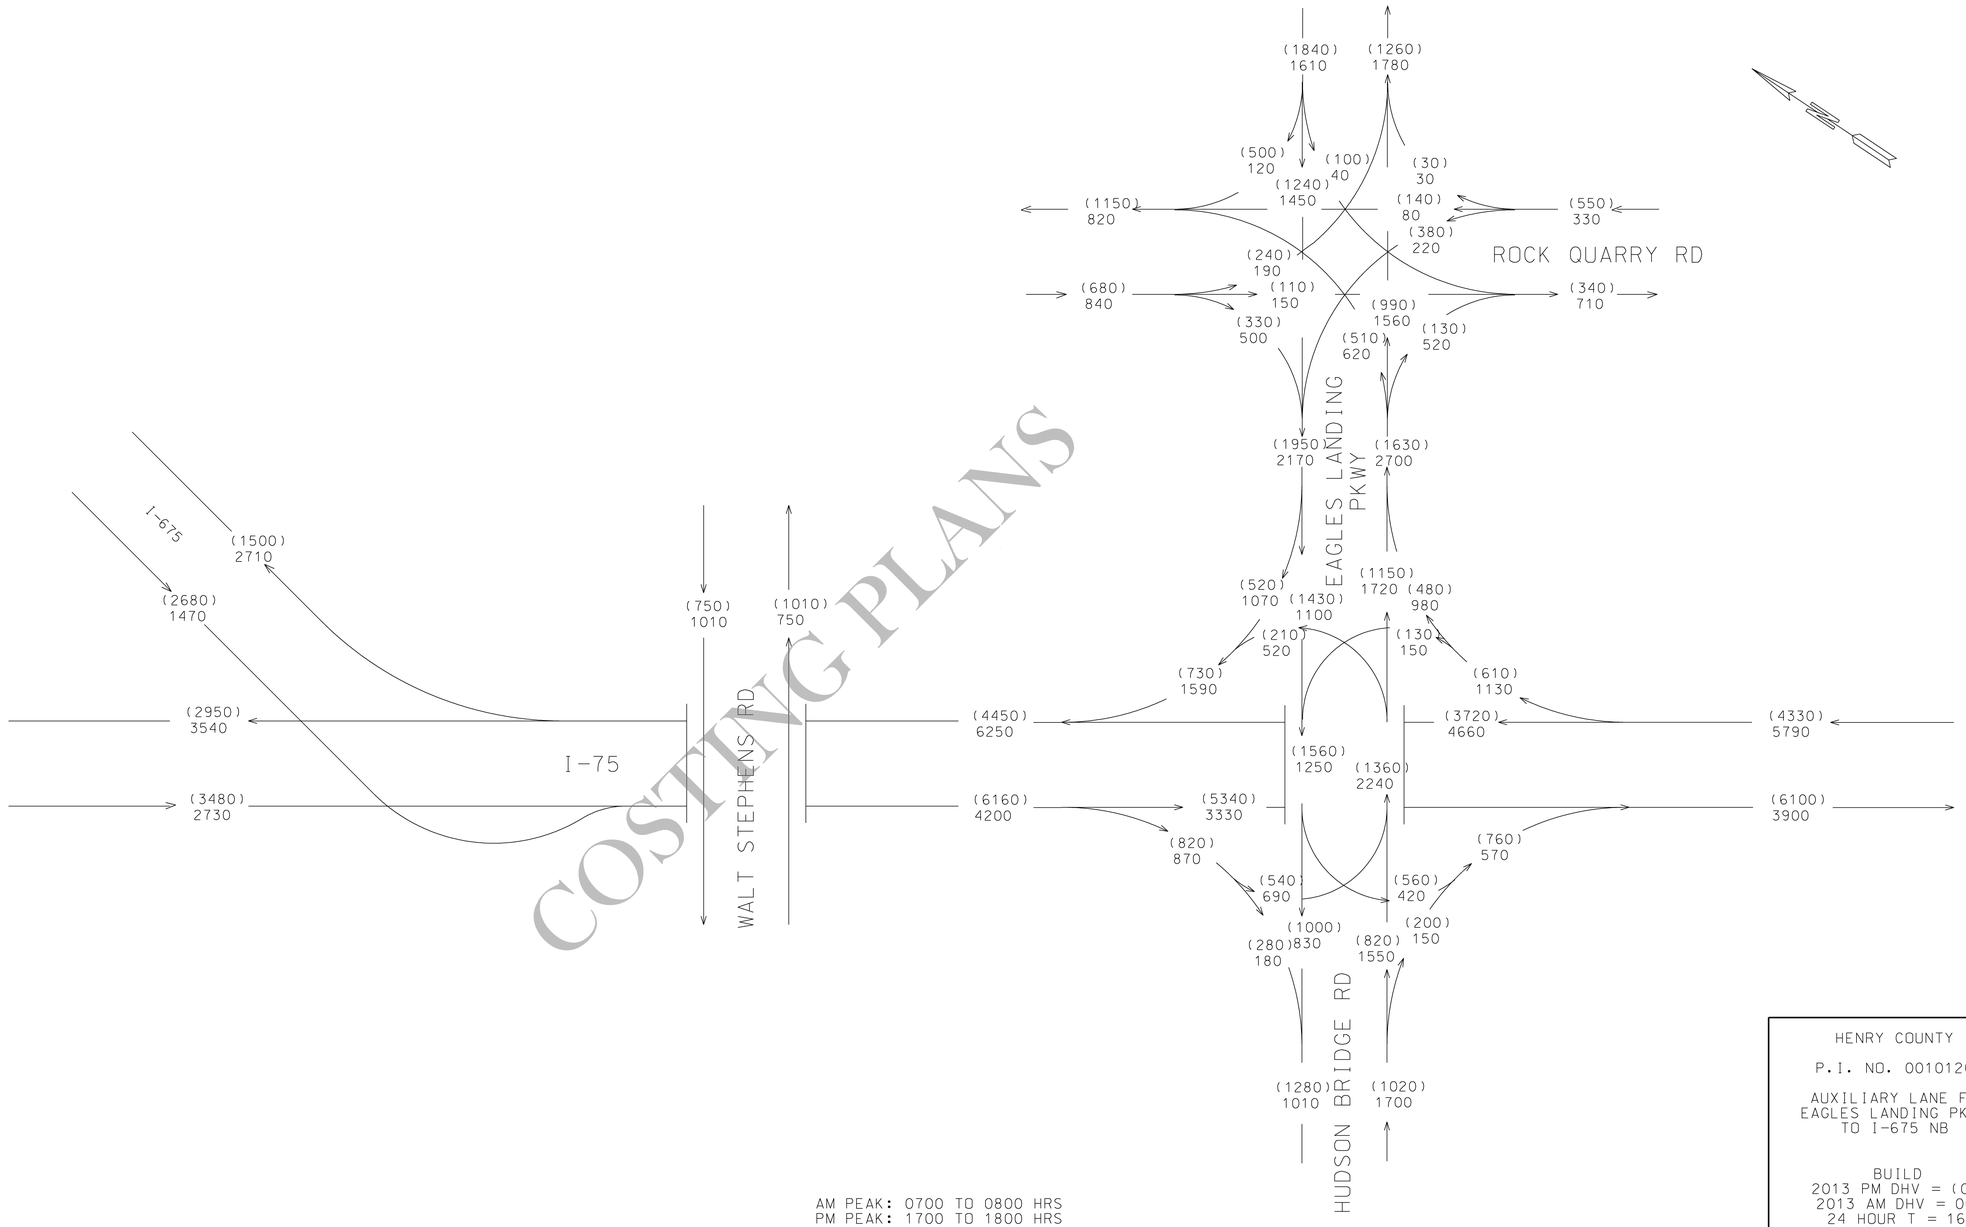

COSTING PLANS

AM PEAK: 0700 TO 0800 HRS
PM PEAK: 1700 TO 1800 HRS

NOTE: DRAWING IS NOT TO SCALE.

HENRY COUNTY

P.I. NO. 0010126

AUXILIARY LANE FM
EAGLES LANDING PKWY
TO I-675 NB

BUILD
2013 PM DHV = (000)
2013 AM DHV = 000
24 HOUR T = 16%
T = 10%

2/201

PARSONS
3577 PARKWAY LANE, SUITE 100
NORCROSS, GA 30092

NOT TO SCALE

COSTING PLANS FOR DESIGN-BUILD

REVISION DATES

STATE OF GEORGIA
DEPARTMENT OF TRANSPORTATION

OFFICE:

TRAFFIC DIAGRAM

DRAWING No. 10-07

1/5/2009 GPLN