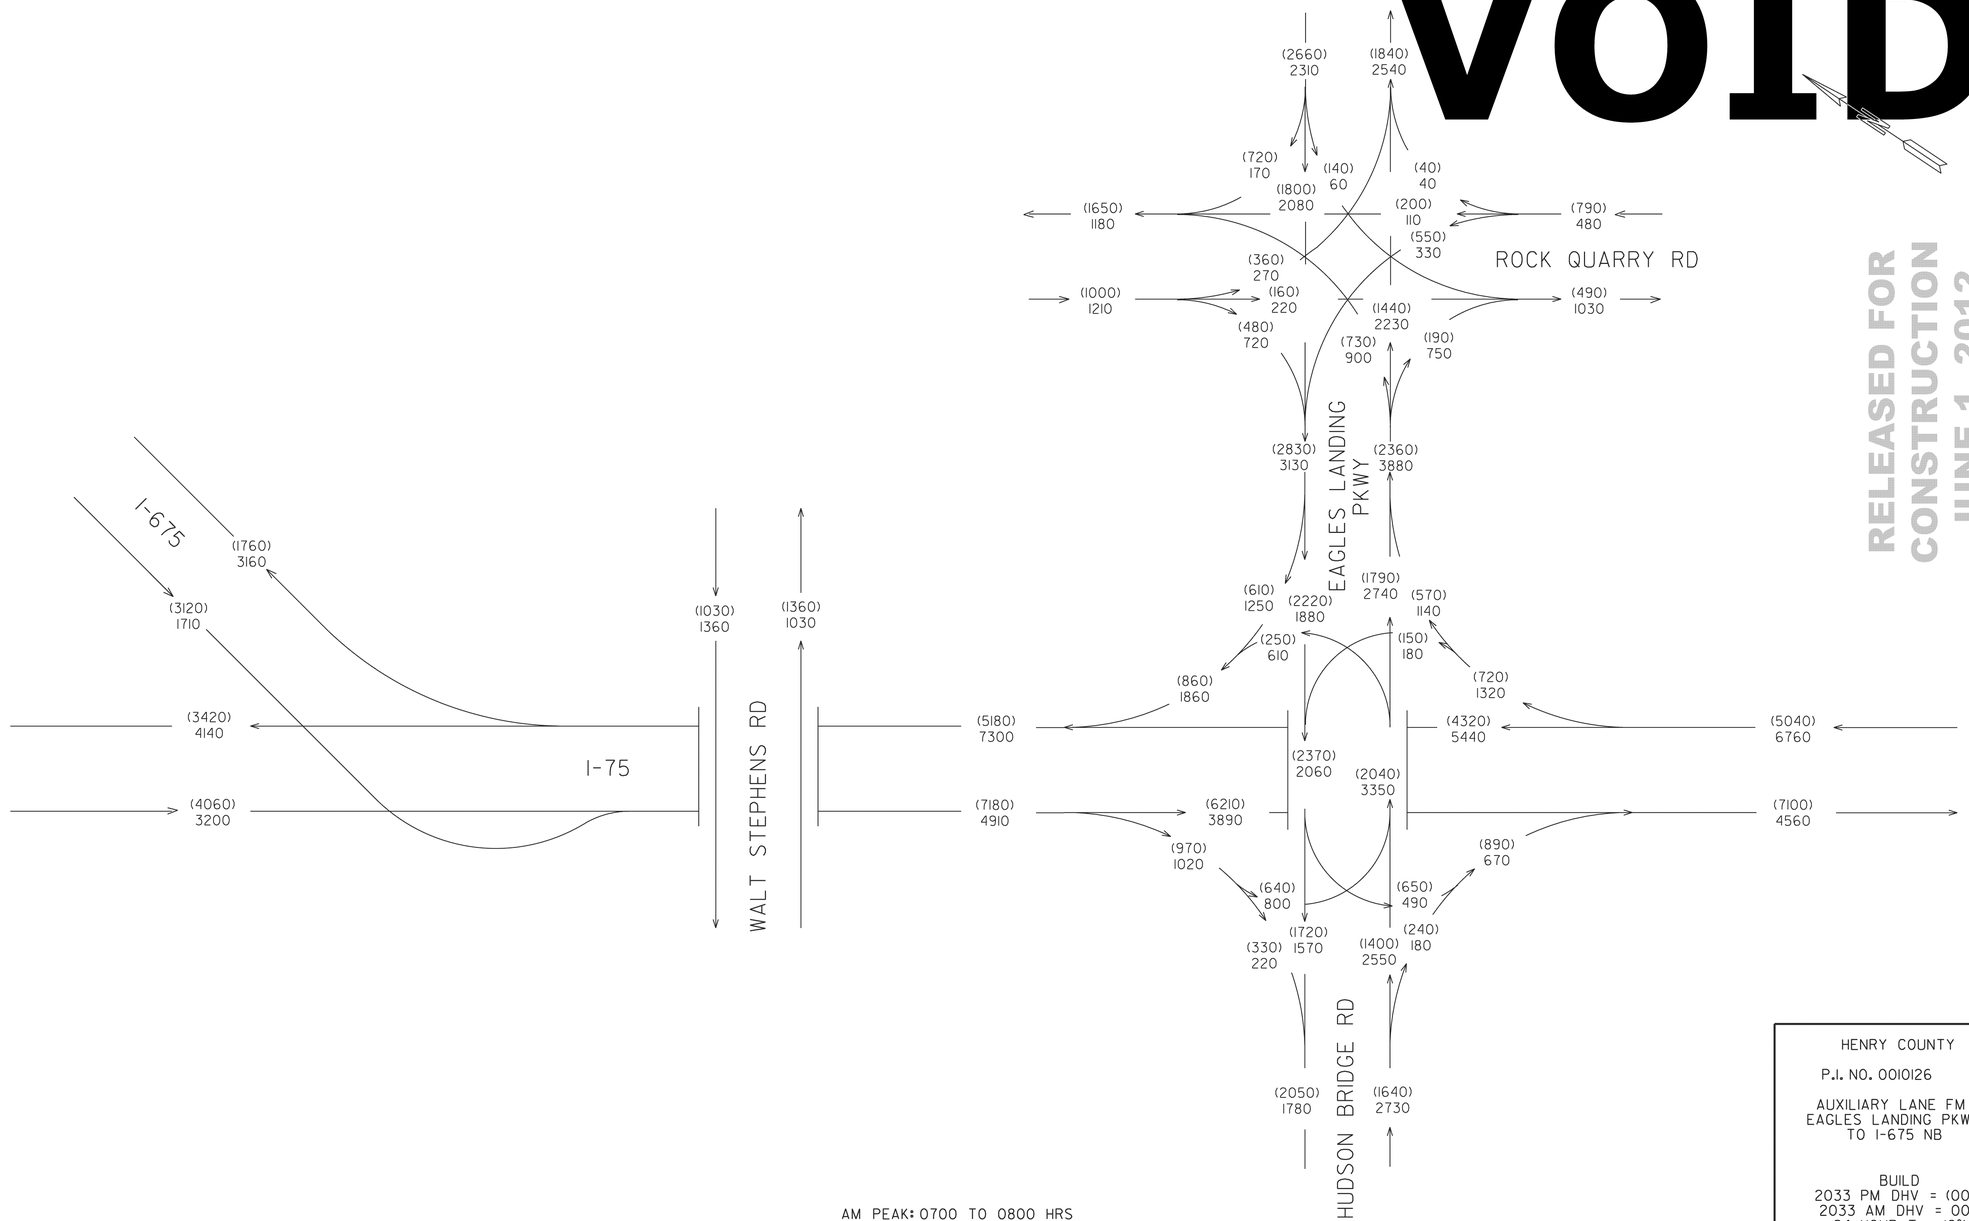

AM PEAK: 0700 TO 0800 HRS
PM PEAK: 1700 TO 1800 HRS

HENRY COUNTY

P.I. NO. 0010126

AUXILIARY LANE FM
EAGLES LANDING PKWY
TO I-675 NB

BUILD
2033 PM DHV = (000)
2033 AM DHV = 000
24 HOUR T = 16%
T = 10%

2/2011

Moreland Altobelli Associates, Inc.
(770) 263-5945

DESIGNED BY: OTHERS
DRAWN BY: LANCE JOHNSON
CHECKED BY: M. J. SHEEHAN, P. E.
SUPERVISED BY: WILL SHEEHAN, P. E.

NOT TO SCALE

REVISION DATES

STATE OF GEORGIA
DEPARTMENT OF TRANSPORTATION
OFFICE: INNOVATIVE PROGRAM DELIVERY

TRAFFIC DIAGRAM

I-75 NORTHBOUND AUXILIARY LANE PROJECT-PHASE I

2033 DHV

DRAWING No. 10-03